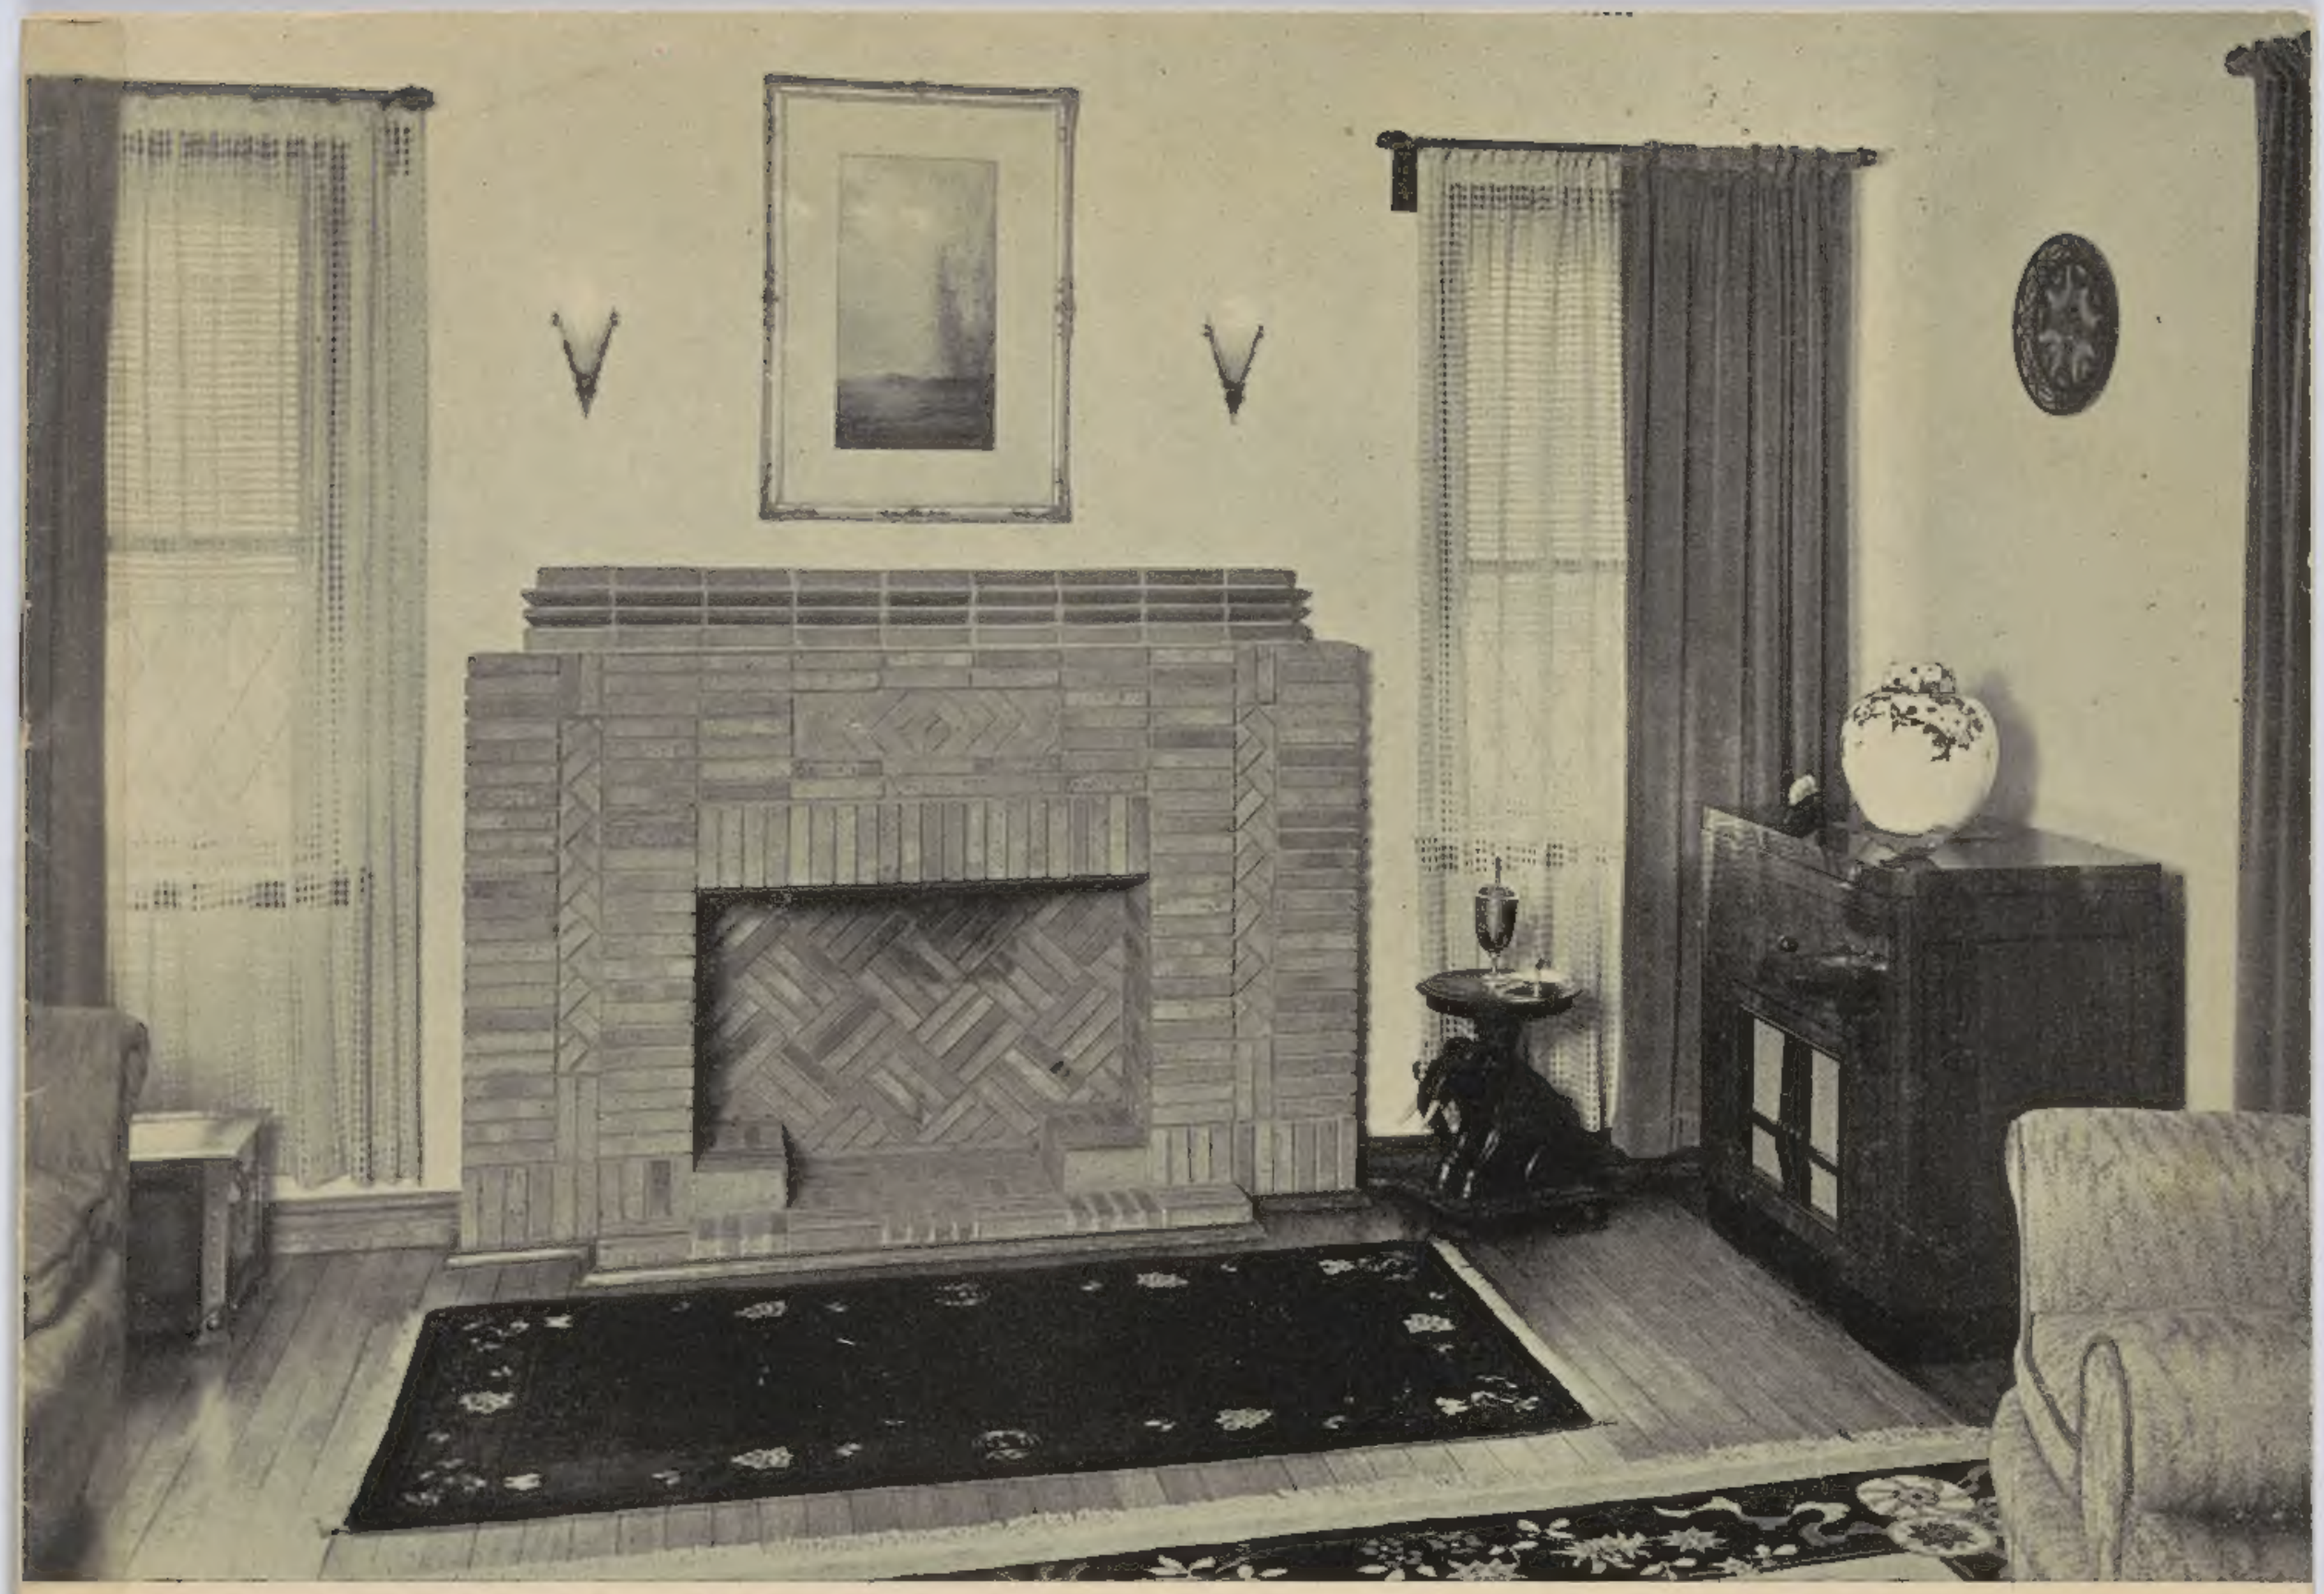

Pam box 691
WUN

Terra-cotta products

HISTORIC HOUSES TRUST,
"LYNDHURST",
[illegible] STREET,
GLEBE, 2037

Colourful Fireplaces of

WUNDERLICH

WIRE CUT TERRA-COTTA

BRICKETTES

WUNDERLICH LIMITED, MANUFACTURERS

WUNDERLICH BRICKETTES

FOR FIREPLACE CONSTRUCTION

BRICKETTE SIZE: $6\frac{1}{2}$" x $1\frac{1}{4}$" x 3"

Wunderlich Terra-Cotta Brickettes are ideal for building fireplaces also backgrounds to Electric Radiators, Gas Fires and Slow Combustion Stoves.

Colourful, and of a pleasing wire-cut texture, they blend in with every furnishing scheme and add appreciably to the appearance of any room.

A choice of colours ranging from red, brown, chocolate, buff, purple to blended autumn tints affords opportunities for an unlimited variety in the design of attractive fireplaces and surrounds. For lining hearths and walls exposed to flames, Fireclay Brickettes, possessing exceptional heat-resisting qualities, are made in colours of buff and cream with mottled effects.

Exhibits of the various blends available are on view at our Showroom and Garden Display; clients are invited to call and select their requirements.

FIREPLACE DESIGN:

The designs shown in perspective in this booklet are typical of a few of the many effective fireplaces that can be built with Wunderlich Brickettes. Overall measurements are indicated, and for purposes of comparison of sizes, dimensioned elevations of the various designs are illustrated on Page 12. To simplify ordering, the approximate quantities of Brickettes necessary to veneer each design are given. The quantities in each instance are based on "setting" the Brickettes with $\frac{3}{8}$" Joints. Any variation from these sizes will affect the number of Brickettes required. When building any of the fireplaces shown, factors such as chimney height, type and size of flue, etc., must be determined to suit local conditions, as these factors govern the efficiency of the completed unit.

APPLICATION:

Wunderlich Brickettes can be laid with either flush, struck or raked joints; the recommended width of the joints is $\frac{3}{8}$". Artistic effects are obtained by using coloured mortar. Different types of joints effect somewhat the method of laying; however, no matter what type of joint is adopted, mortar should not come in contact with the wire-cut face of the Brickettes, as coloured mortars, especially black, have a tendency to permanently stain the surface.

WASHING DOWN FINISHED WORK:

Completed work should be washed down with a mixture of one part of Hydrochloric Acid to ten parts of water. After applying it is necessary to wash any remaining acid solution (whilst still wet) from the face of the Brickettes with clean water, as this final washing prevents white scumming that sometimes occurs on badly washed-down work.

WUNDERLICH LIMITED

MANUFACTURERS OF BUILDING MATERIALS OF QUALITY

Showrooms:

SYDNEY ..... Baptist Street, Redfern
NEWCASTLE ..... King Street (near Watt St.)
SOUTH MELBOURNE ..... 210 Hanna Street
ADELAIDE ..... Grote and Morphett Streets
Lord and Short Streets ..... PERTH
Amelia Street, Valley ..... BRISBANE
T. & G. Building, Collins & Murray Sts. HOBART
71 St. John Street ..... LAUNCESTON

1-1-1938

3— 61416
TC691
Wun

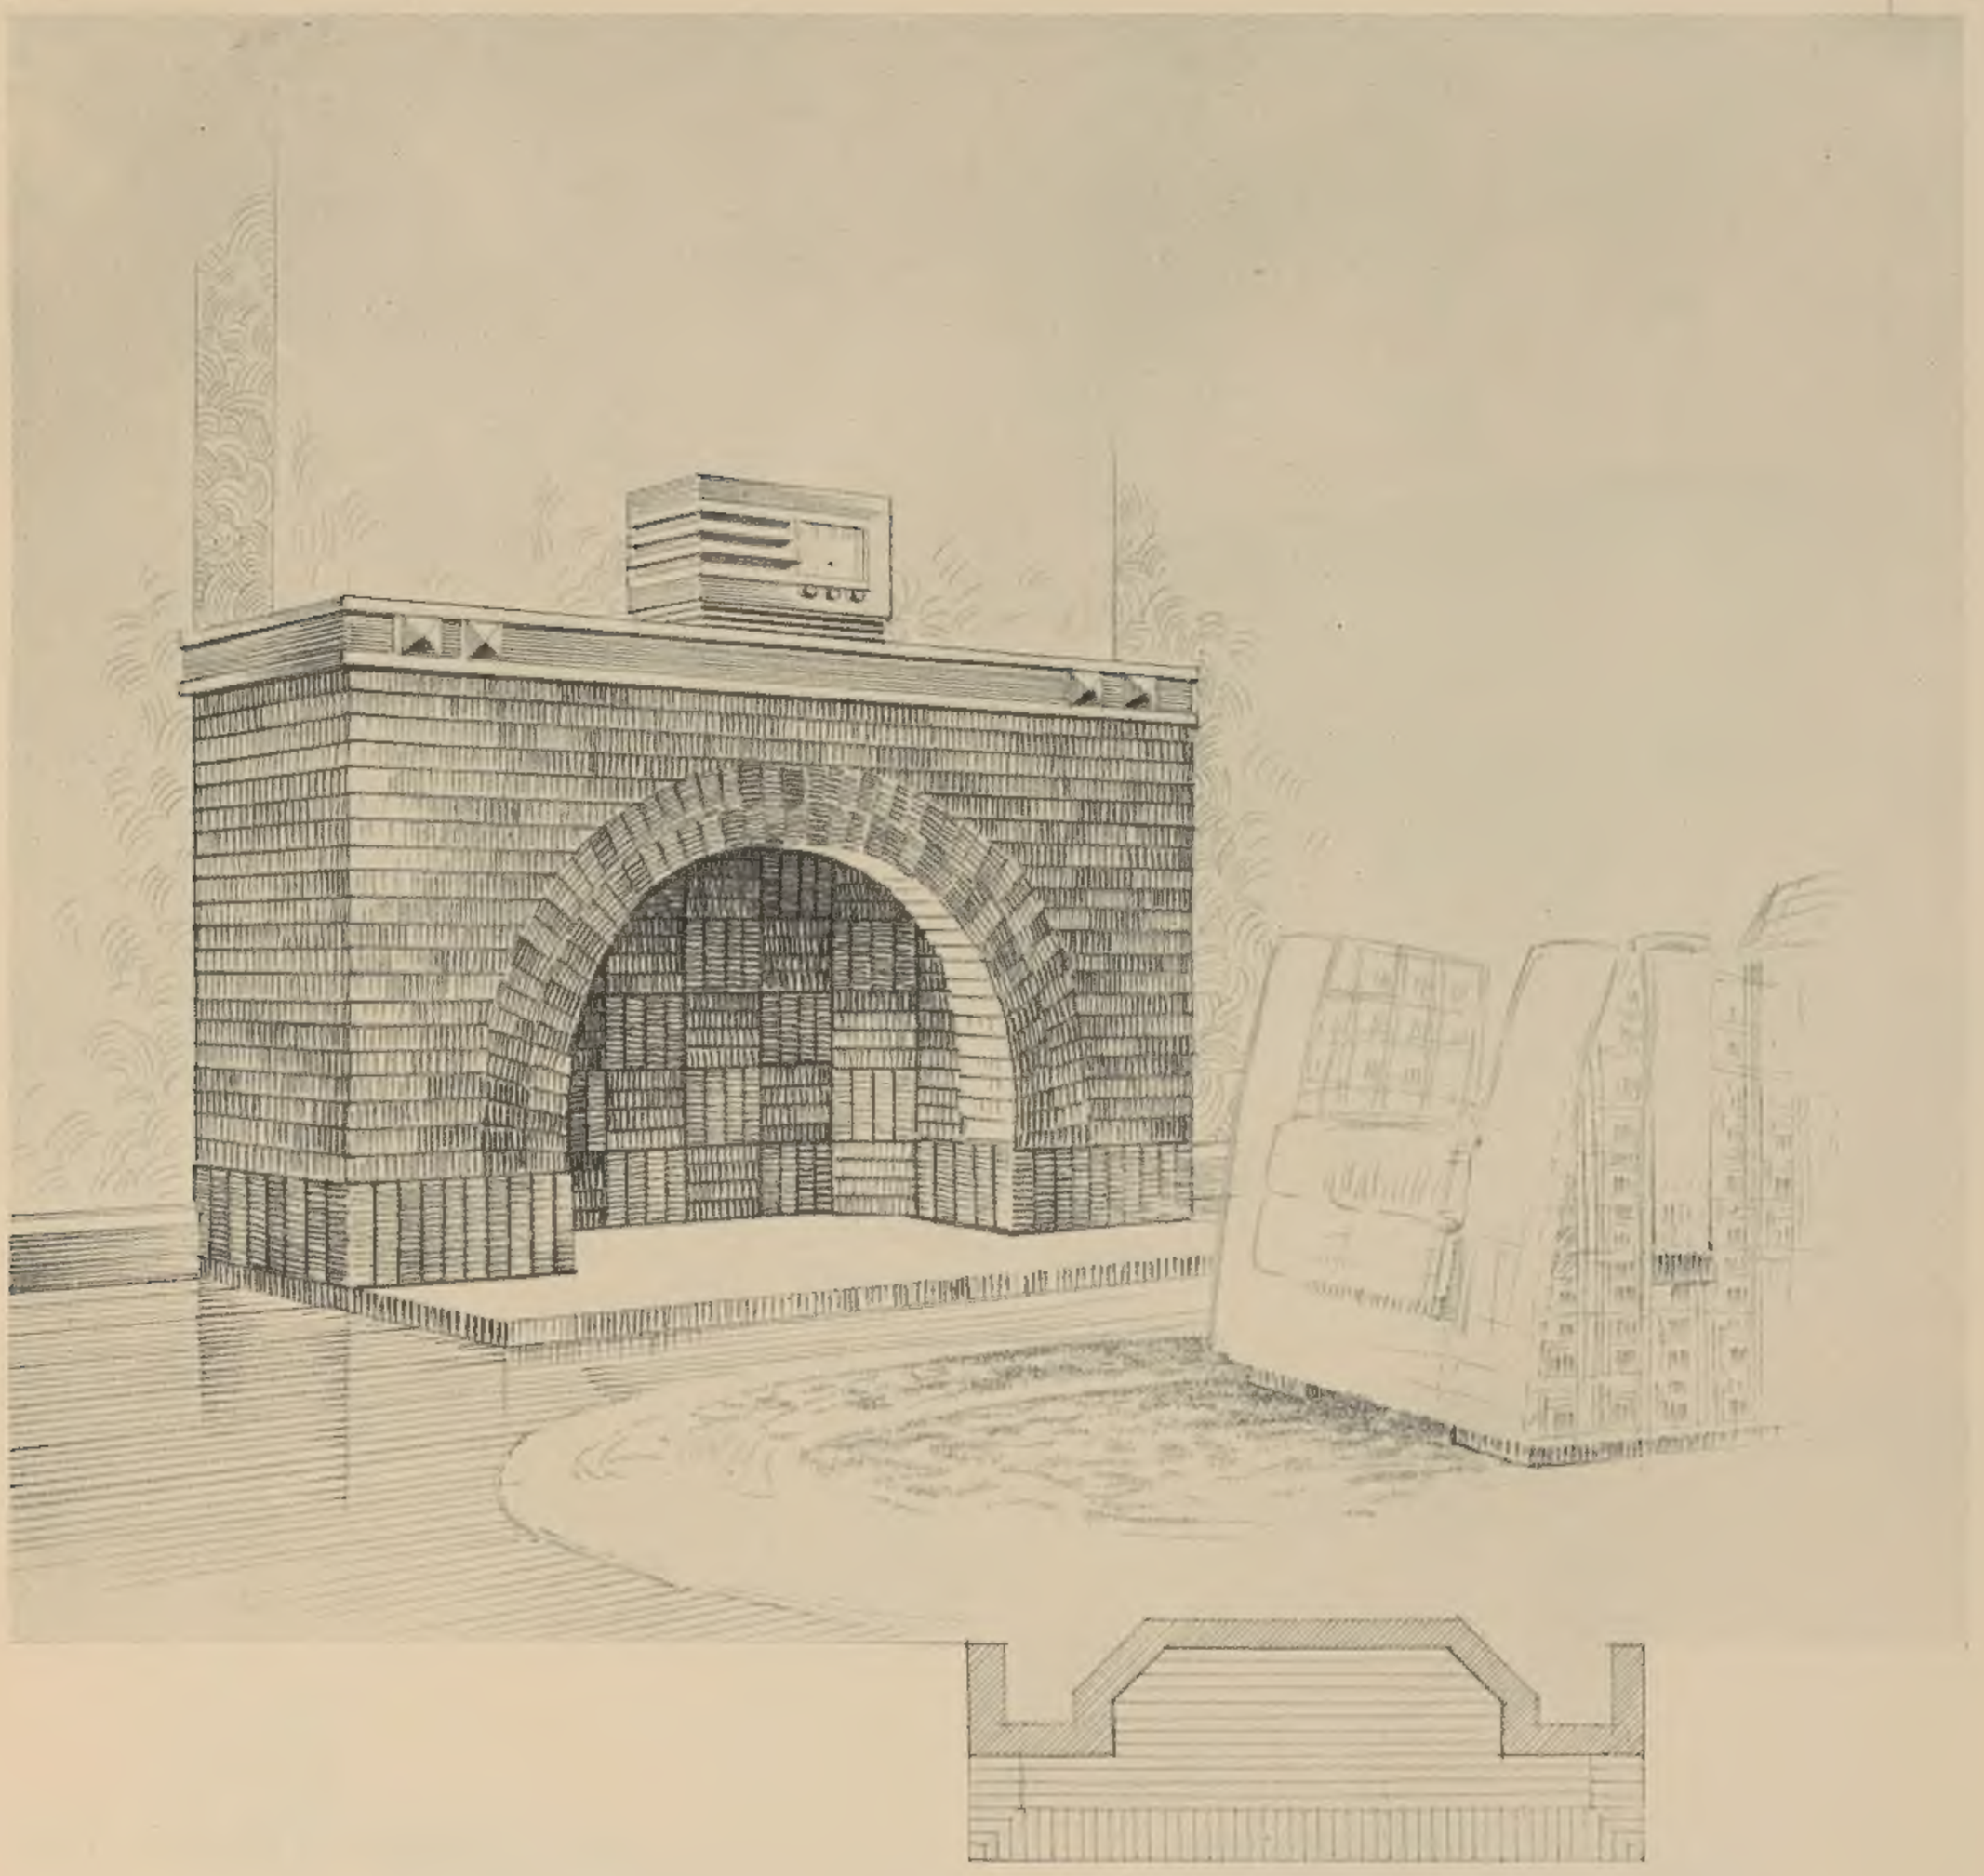

FIREPLACE DESIGN No. 1

DIMENSIONS:

WIDTH OVERALL	6' 4⅛"
WIDTH OF OPENING	3' 6⅜"
HEIGHT TO UNDERSIDE OF SHELF	3' 3½"
HEIGHT OF OPENING	2' 4"
PROJECTION FROM WALL	1' 5"

QUANTITIES OF WUNDERLICH BRICKETTES REQUIRED TO VENEER FIREPLACE:

FRONT AND SIDES	370
FIREPLACE OPENING	180
HEARTH	150

NOTE.—FOR LINING FIREPLACE OPENINGS AND HEARTHS EXPOSED TO FLAMES SPECIFY FIRECLAY BRICKETTES WHEN ORDERING.

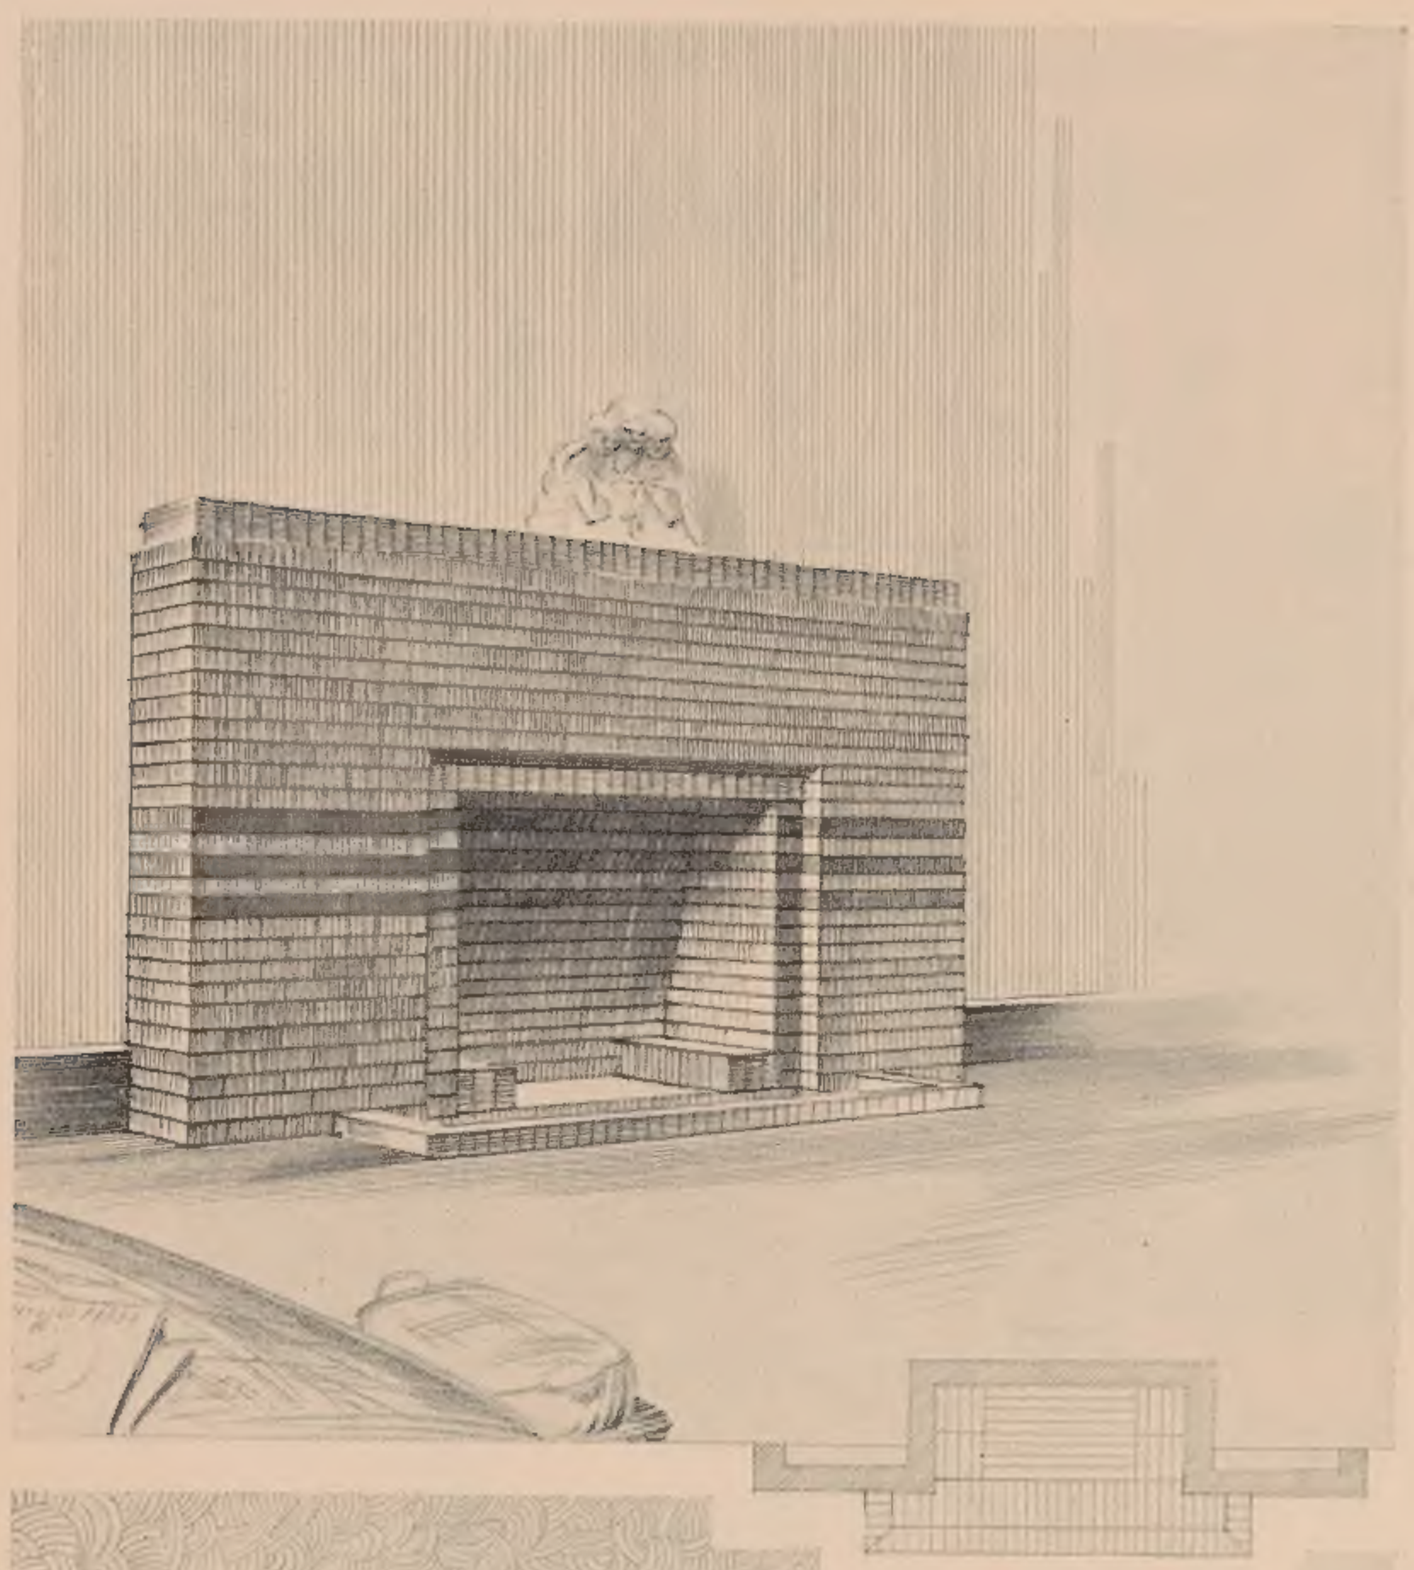

FIREPLACE DESIGN No. 2

DIMENSIONS:

WIDTH OVERALL	8' 2"
WIDTH OF OPENING	2' 11⅜"
HEIGHT OVERALL	3' 11½"
HEIGHT OF OPENING	2' 2"
PROJECTION FROM WALL	7"

QUANTITIES OF WUNDERLICH BRICKETTES REQUIRED TO VENEER FIREPLACE:

FRONT AND SIDES	LIGHT 310	DARK 26
FIREPLACE OPENING	" 150	" 32
HEARTH	" 120	

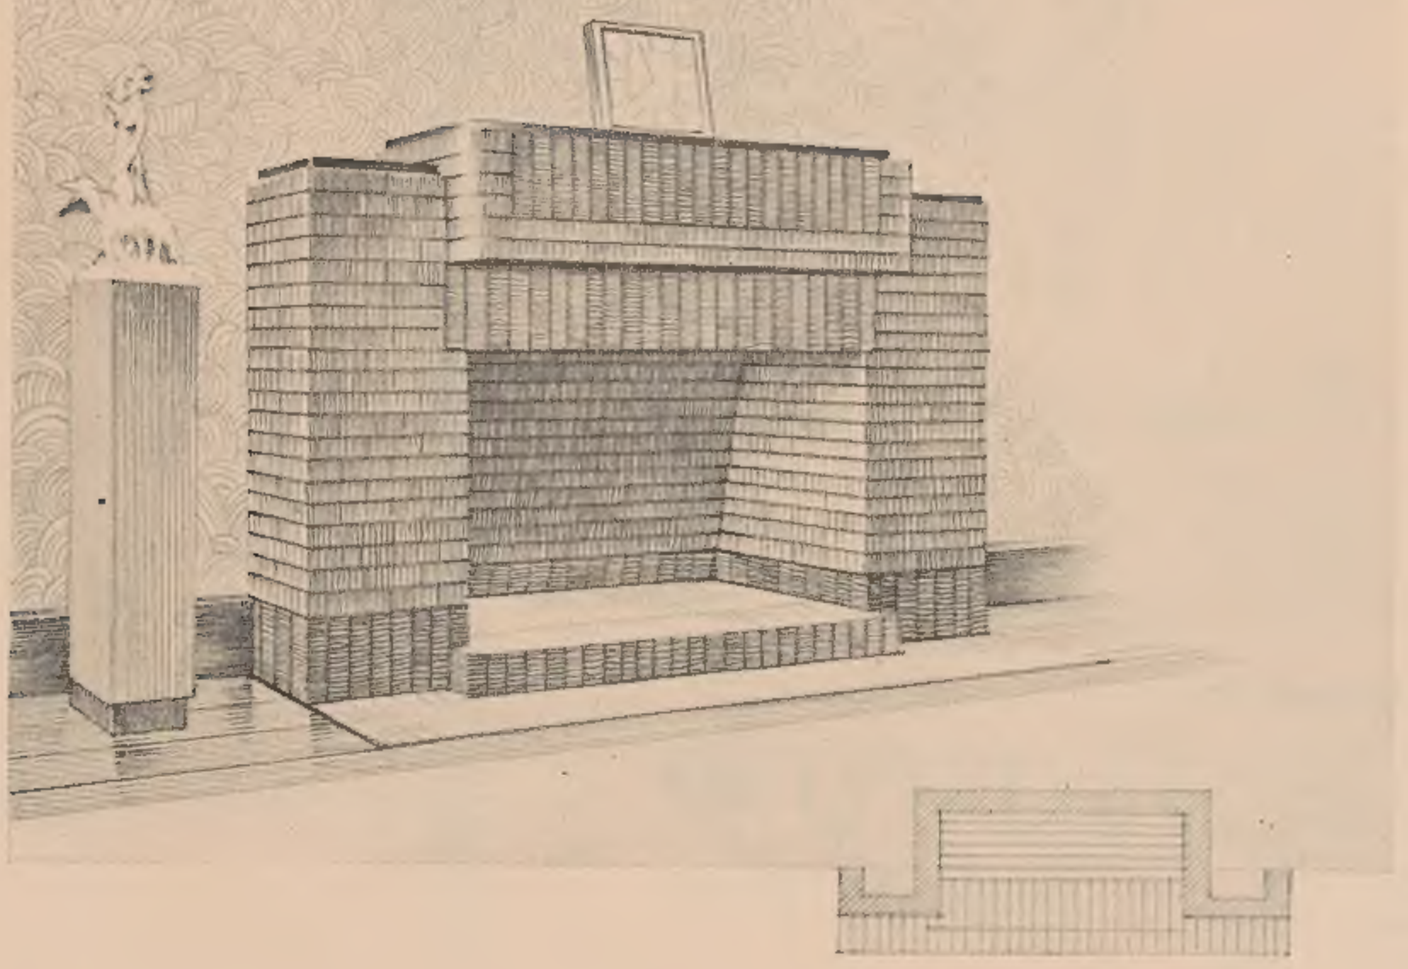

FIREPLACE DESIGN No. 3

DIMENSIONS:

WIDTH OVERALL	6' 8⅜"
WIDTH OF OPENING	3' 3⅛"
HEIGHT OVERALL	3' 7"
HEIGHT OF SIDE PIERS	3' 3½"
HEIGHT OF OPENING	1' 11"
PROJECTION FROM WALL	7"

QUANTITIES OF WUNDERLICH BRICKETTES REQUIRED TO VENEER FIREPLACE:

FRONT AND SIDES	LIGHT 260	BULLNOSE 12
FIREPLACE OPENING	" 175	
HEARTH	" 115	

NOTE.—FOR LINING FIREPLACE OPENINGS AND HEARTHS EXPOSED TO FLAMES SPECIFY FIRECLAY BRICKETTES WHEN ORDERING.

WUNDERLICH
BRICKETTE FIREPLACES

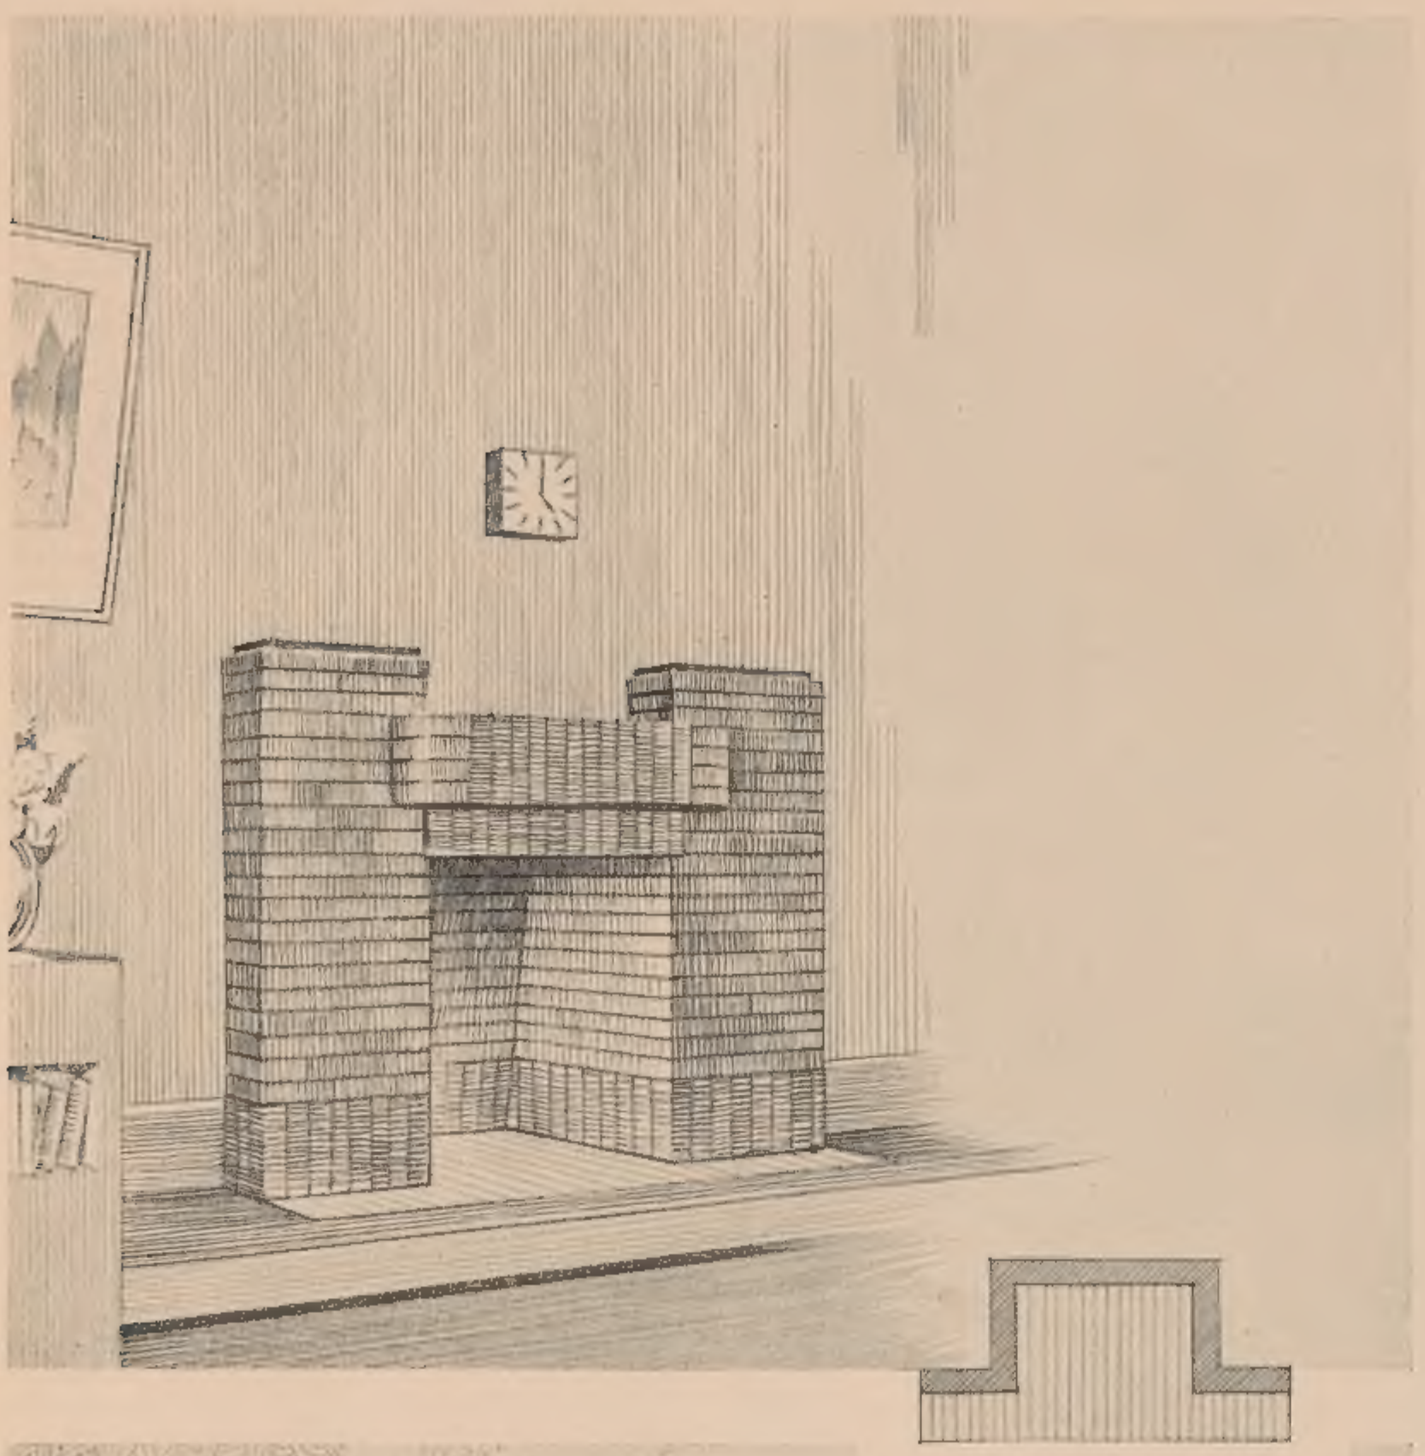

FIREPLACE DESIGN No. 4

DIMENSIONS:

WIDTH OVERALL	4' 4½"
WIDTH OF OPENING	2' 0⅞"
HEIGHT OF MANTLESHELF	2' 10"
HEIGHT OF SIDE PIERS	3' 3½"
HEIGHT OF OPENING	2' 0½"
PROJECTION FROM WALL	7"

QUANTITIES OF WUNDERLICH BRICKETTES REQUIRED TO VENEER FIREPLACE:

FRONT AND SIDES	150 and 8 Bullnose
FIREPLACE OPENING	150
HEARTH	65

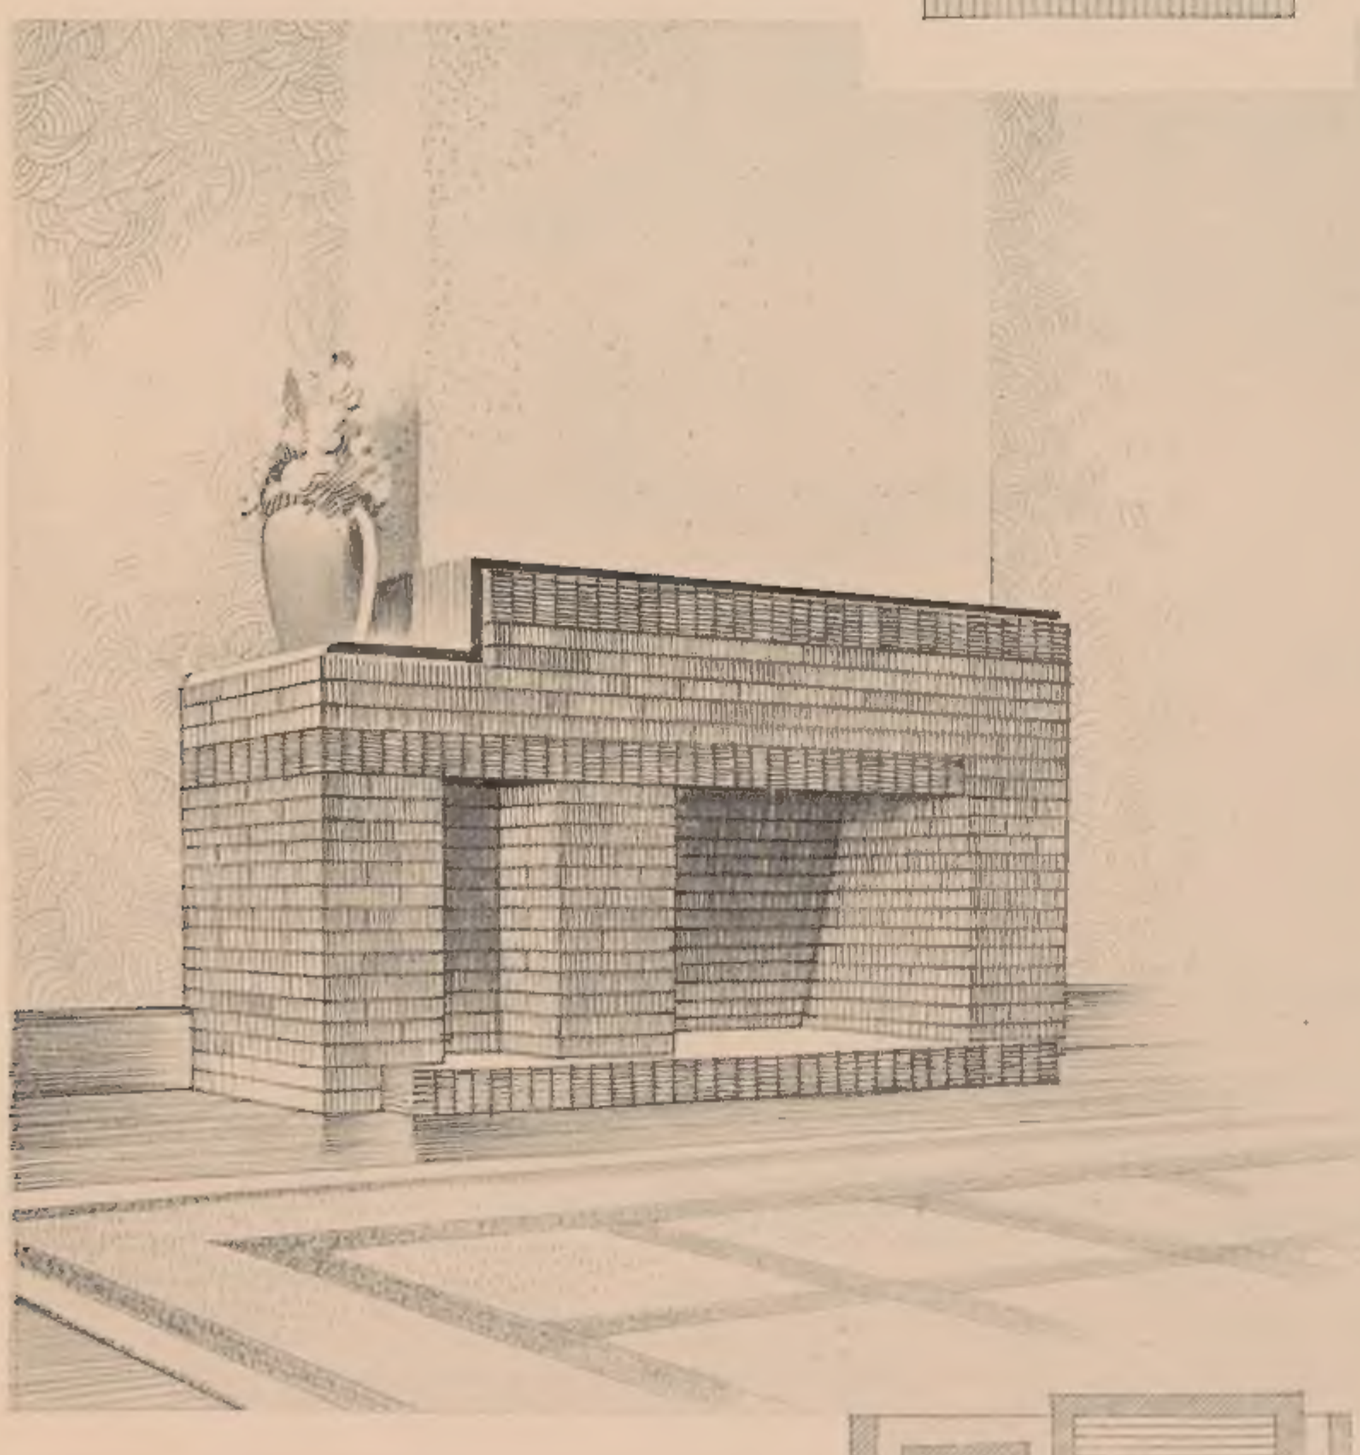

FIREPLACE DESIGN No. 5

DIMENSIONS:

WIDTH OVERALL	5' 9⅝"
WIDTH OF OPENING	2' 4⅜"
WIDTH OF SCUTTLE RECESS	10⅞"
HEIGHT OVERALL	3' 3"
HEIGHT OF FLOWER SHELF	2' 8½"
HEIGHT OF OPENING	1' 9½"
PROJECTION FROM WALL	1' 2"

QUANTITIES OF WUNDERLICH BRICKETTES REQUIRED TO VENEER FIREPLACE:

FRONT AND SIDES	250 LIGHT	85 DARK
FIREPLACE OPENING	120	
HEARTH	30 LIGHT	42 DARK

NOTE.—FOR LINING FIREPLACE OPENINGS AND HEARTHS EXPOSED TO FLAMES SPECIFY FIRECLAY BRICKETTES WHEN ORDERING.

WUNDERLICH
BRICKETTE FIREPLACES

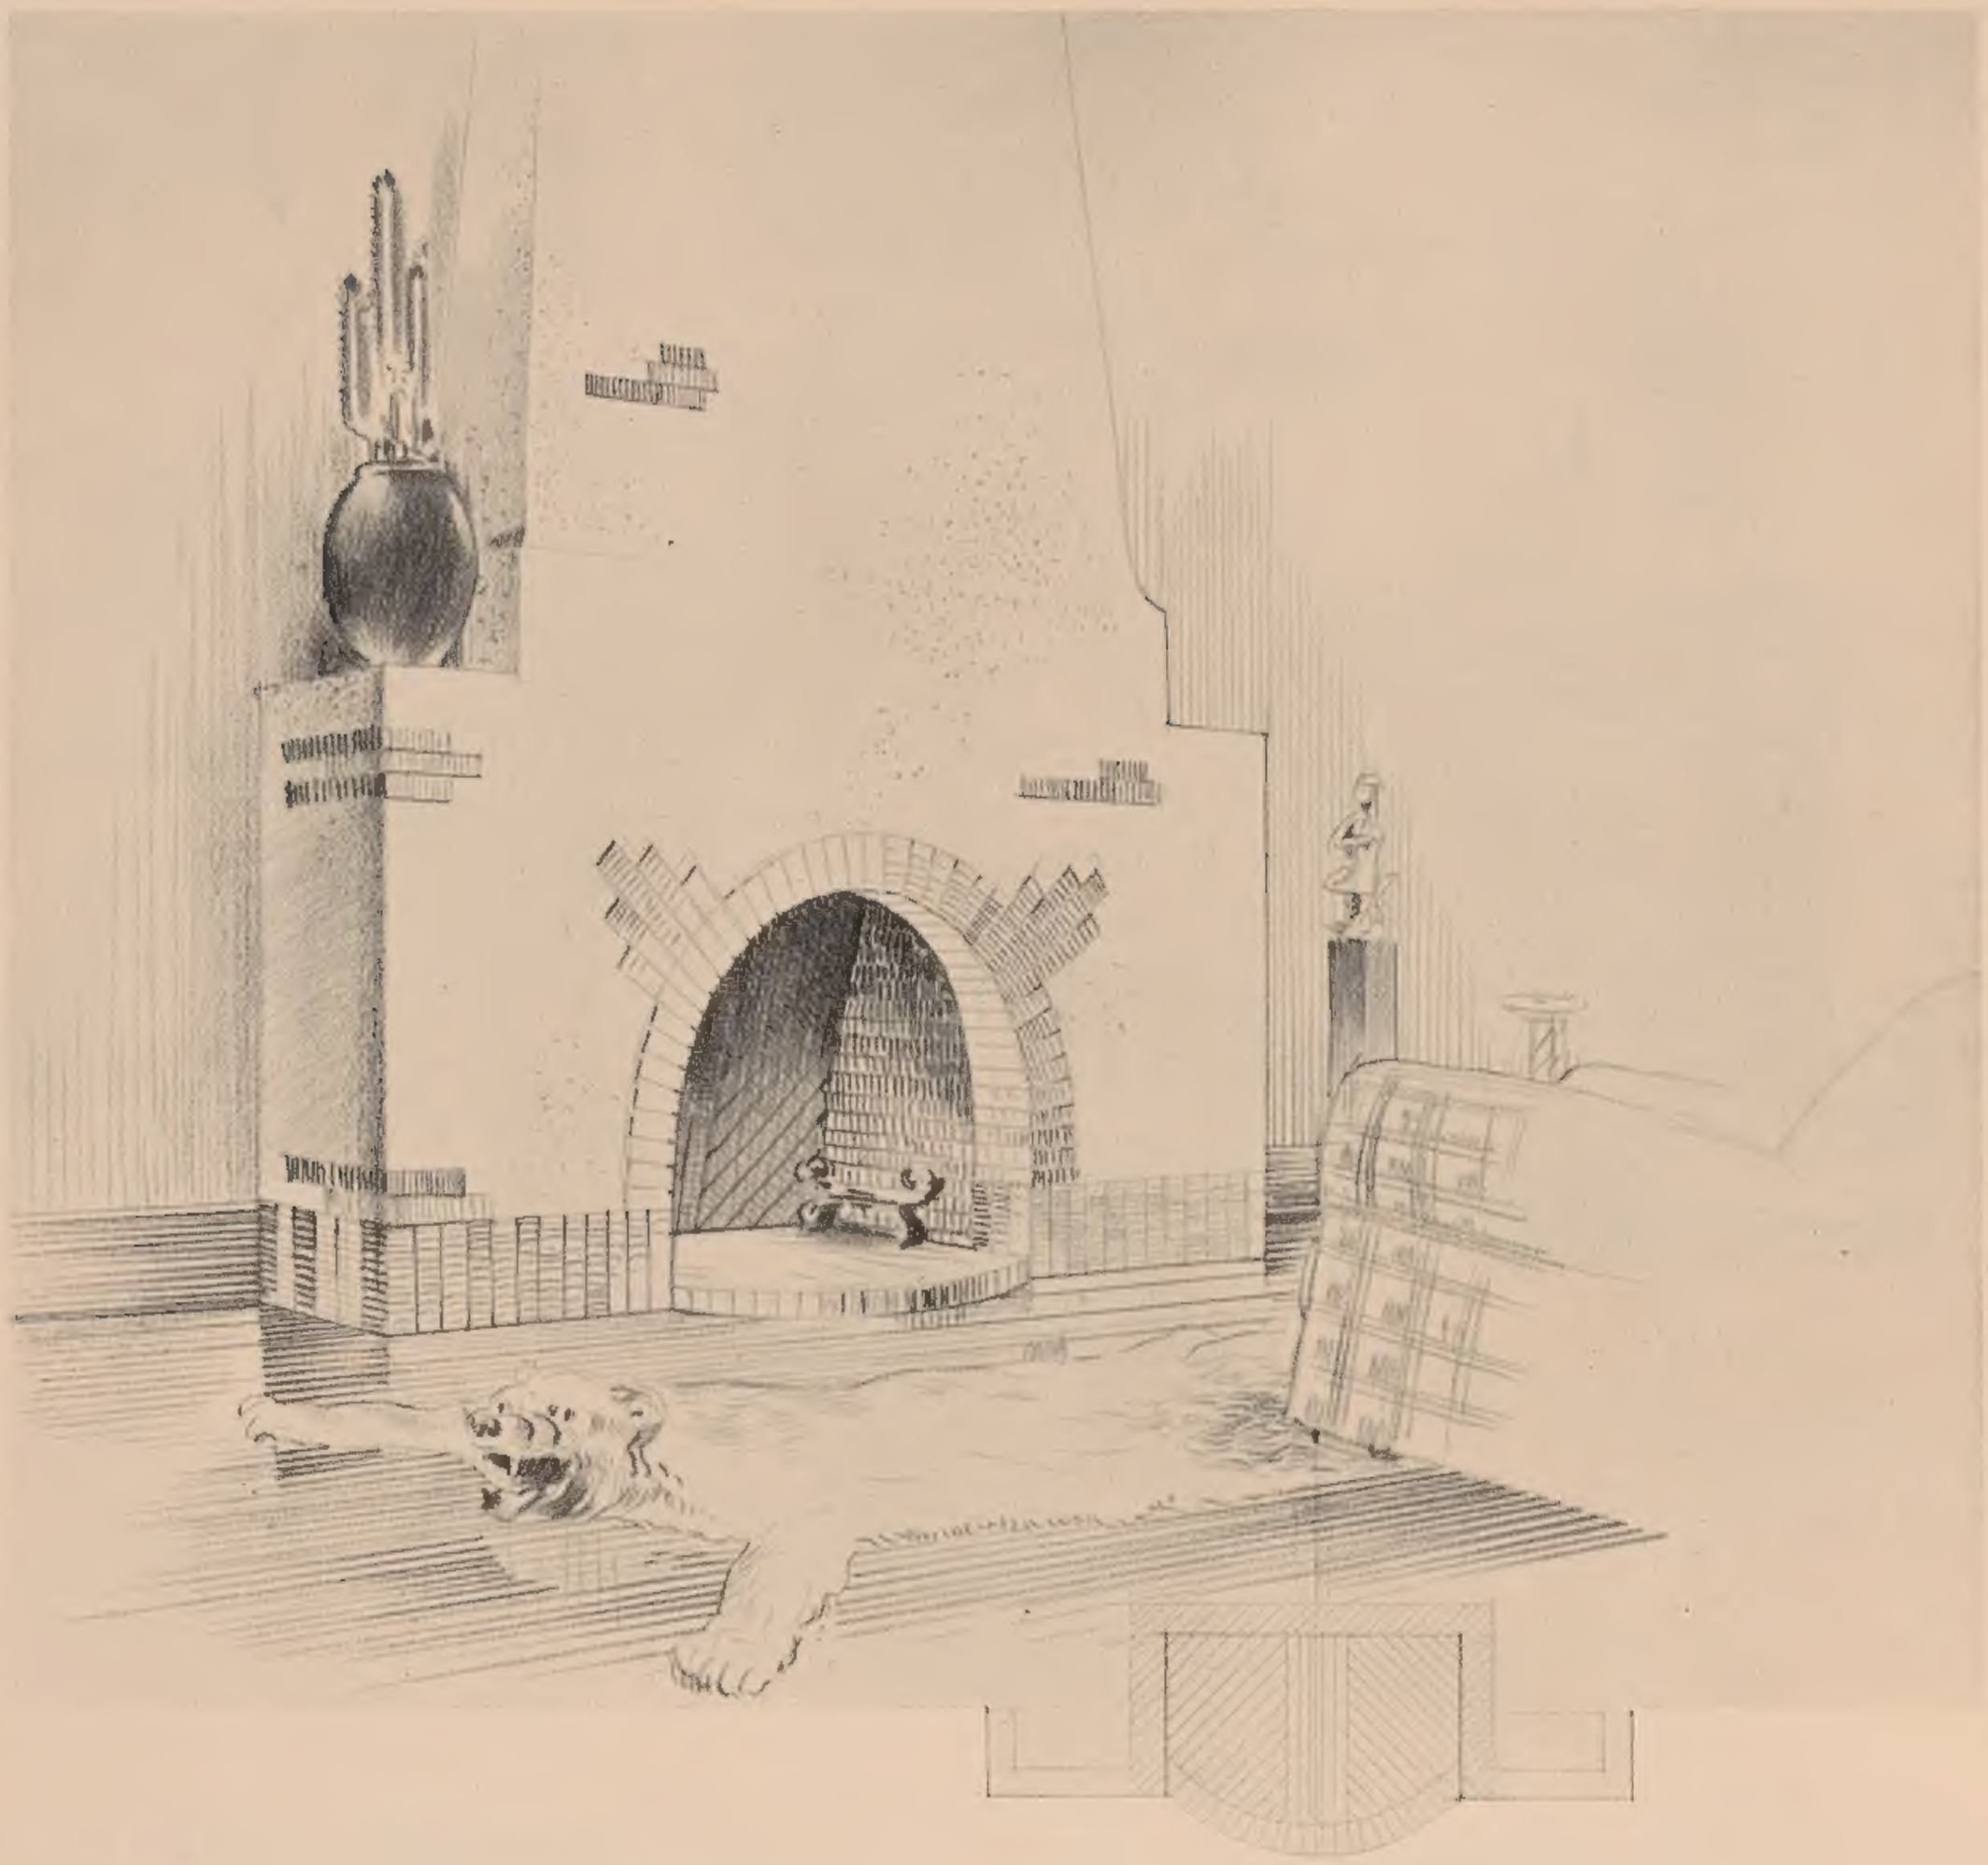

FIREPLACE DESIGN No. 6

DIMENSIONS:

WIDTH OVERALL	6' 1⅝"
WIDTH OF OPENING	2' 11⅞"
HEIGHT OF OPENING	1' 11"
HEIGHT OF SIDE PIERS	(Variable)
PROJECTION FROM WALL	10"

QUANTITIES OF WUNDERLICH BRICKETTES REQUIRED TO VENEER FIREPLACE:

FRONT AND SIDES	120 (Approx.)
FIREPLACE OPENING	200
HEARTH	100

NOTE.—FOR LINING FIREPLACE OPENINGS AND HEARTHS EXPOSED TO FLAMES SPECIFY FIRECLAY BRICKETTES WHEN ORDERING.

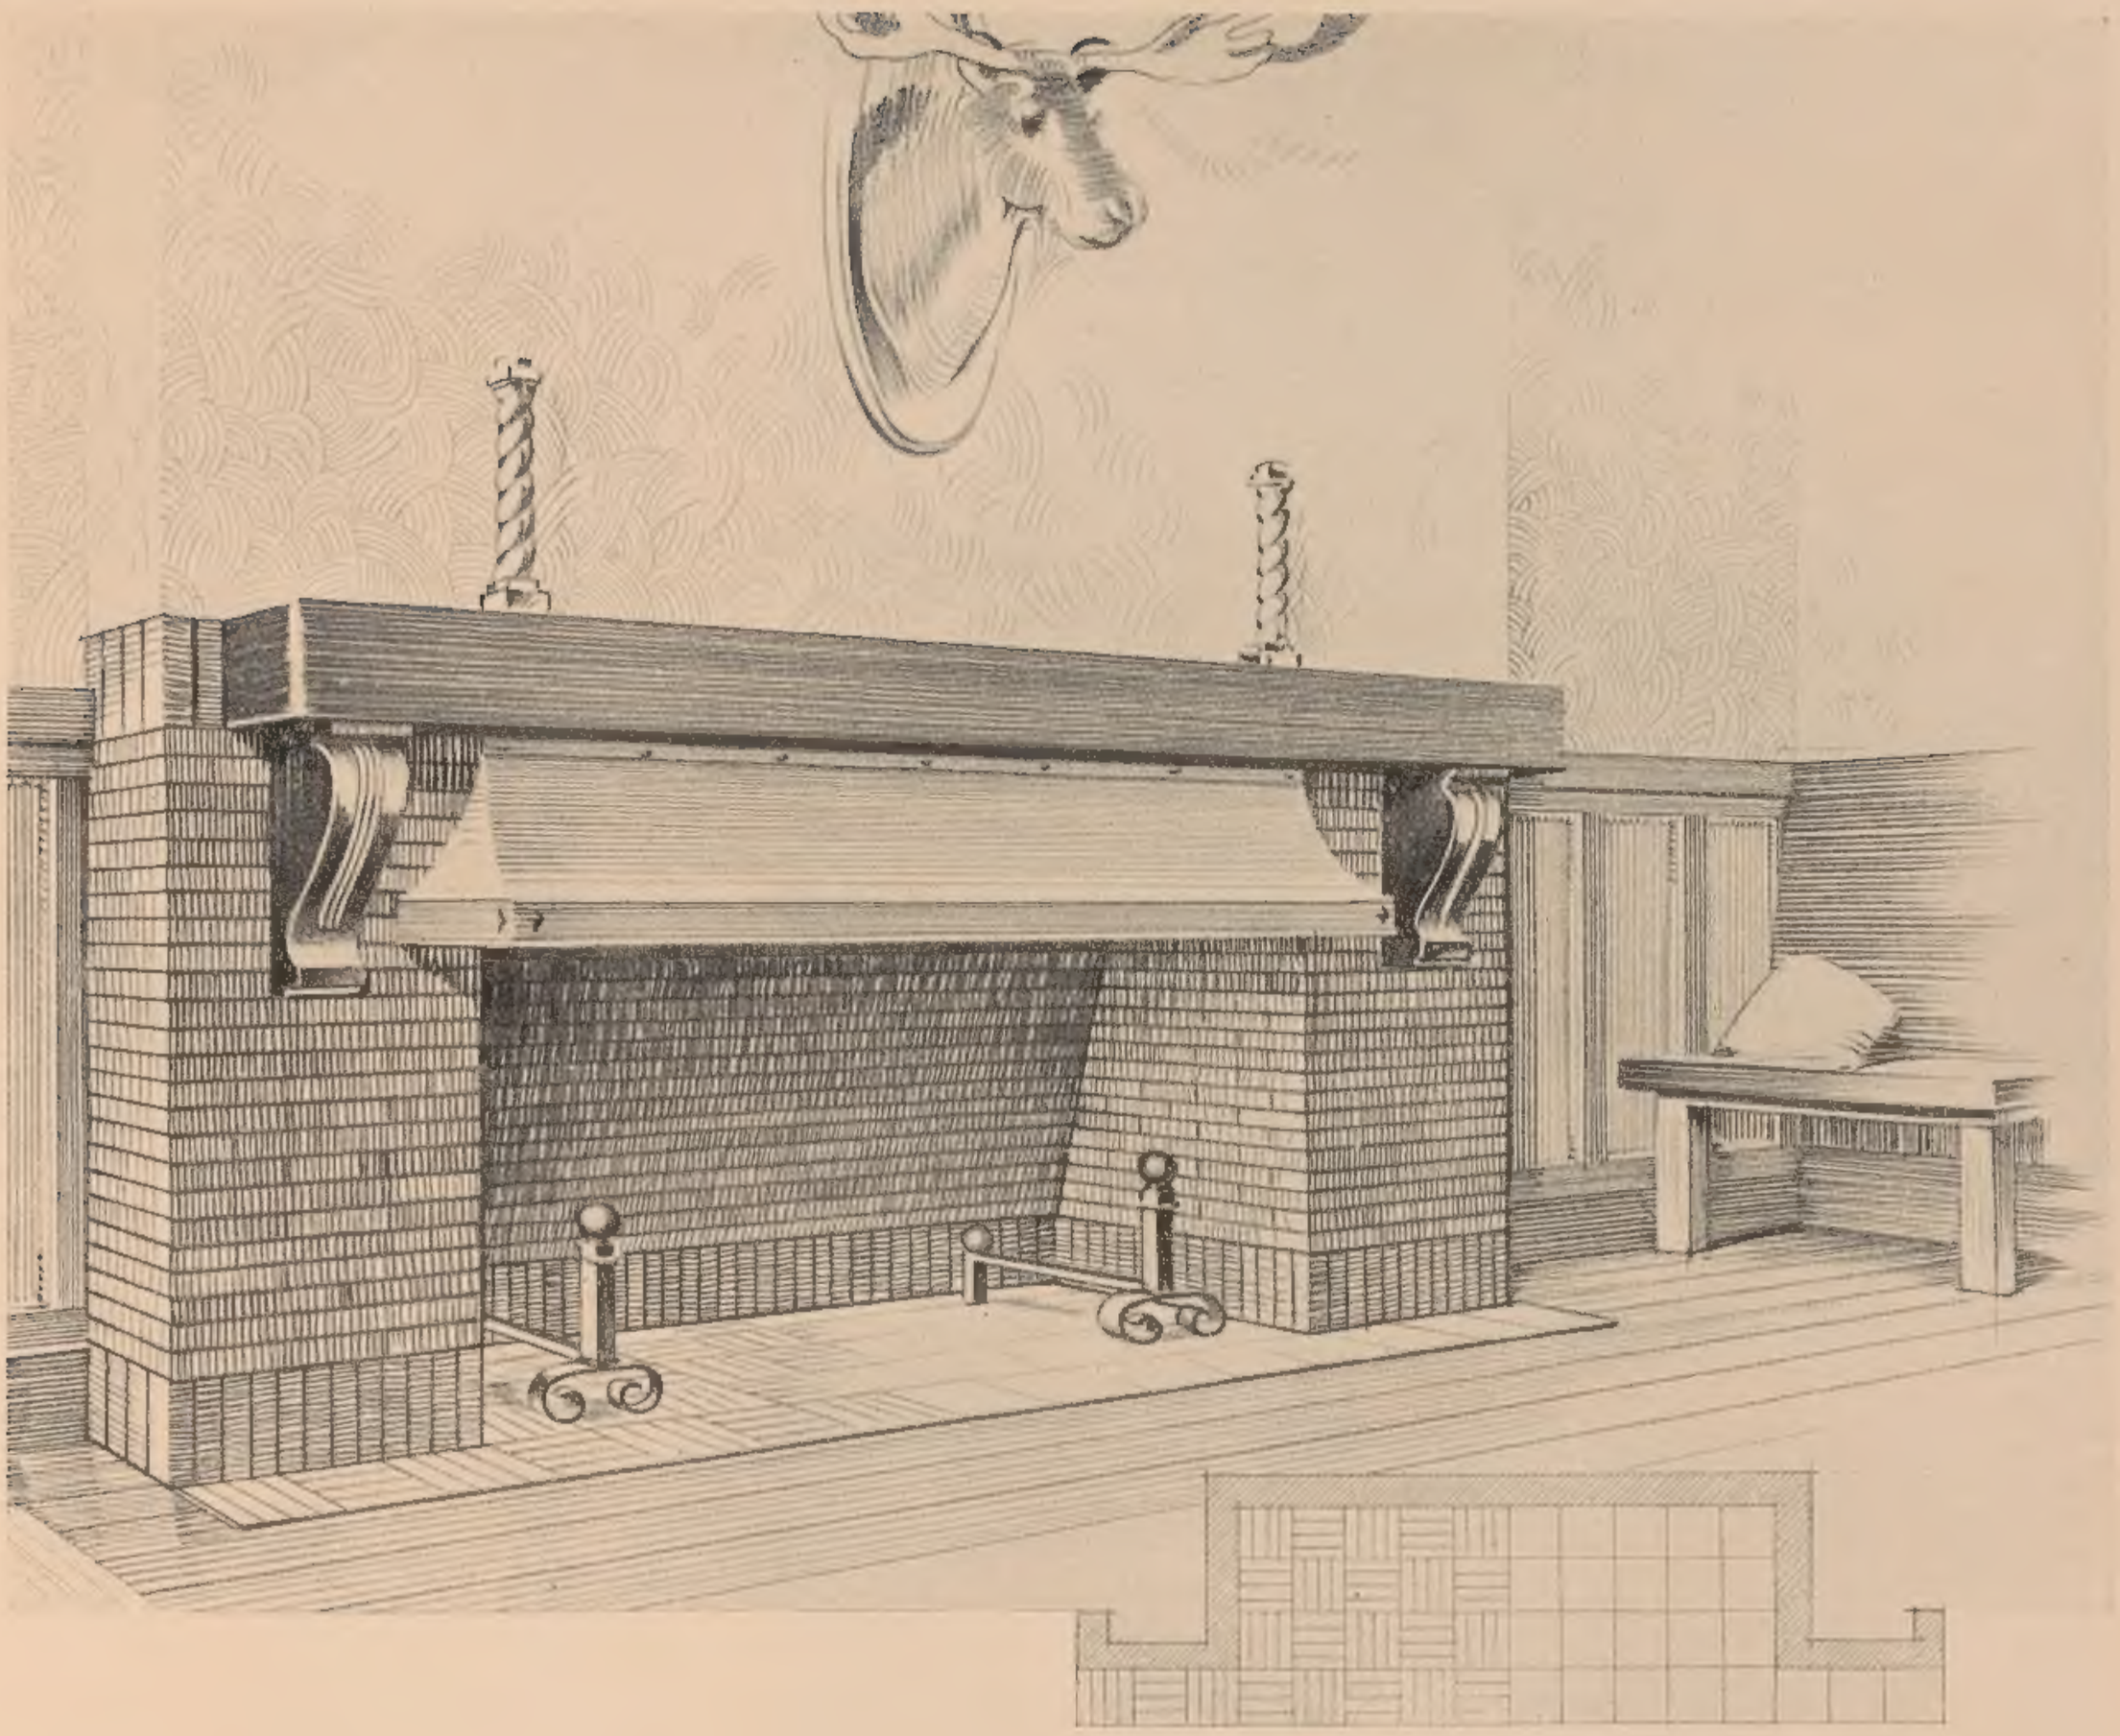

FIREPLACE DESIGN No. 7

DIMENSIONS:

WIDTH OVERALL	9' 3⅝"
WIDTH OF OPENING	5' 10⅜"
HEIGHT OVERALL	4' 5"
HEIGHT TO TIMBER SHELF	3' 10"
PROJECTION FROM WALL	7"

QUANTITIES OF WUNDERLICH BRICKETTES REQUIRED TO VENEER FIREPLACE:

FRONT AND SIDES	220
FIREPLACE OPENING	425
HEARTH	200

NOTE.—FOR LINING FIREPLACE OPENINGS AND HEARTHS EXPOSED TO FLAMES SPECIFY FIRECLAY BRICKETTES WHEN ORDERING.

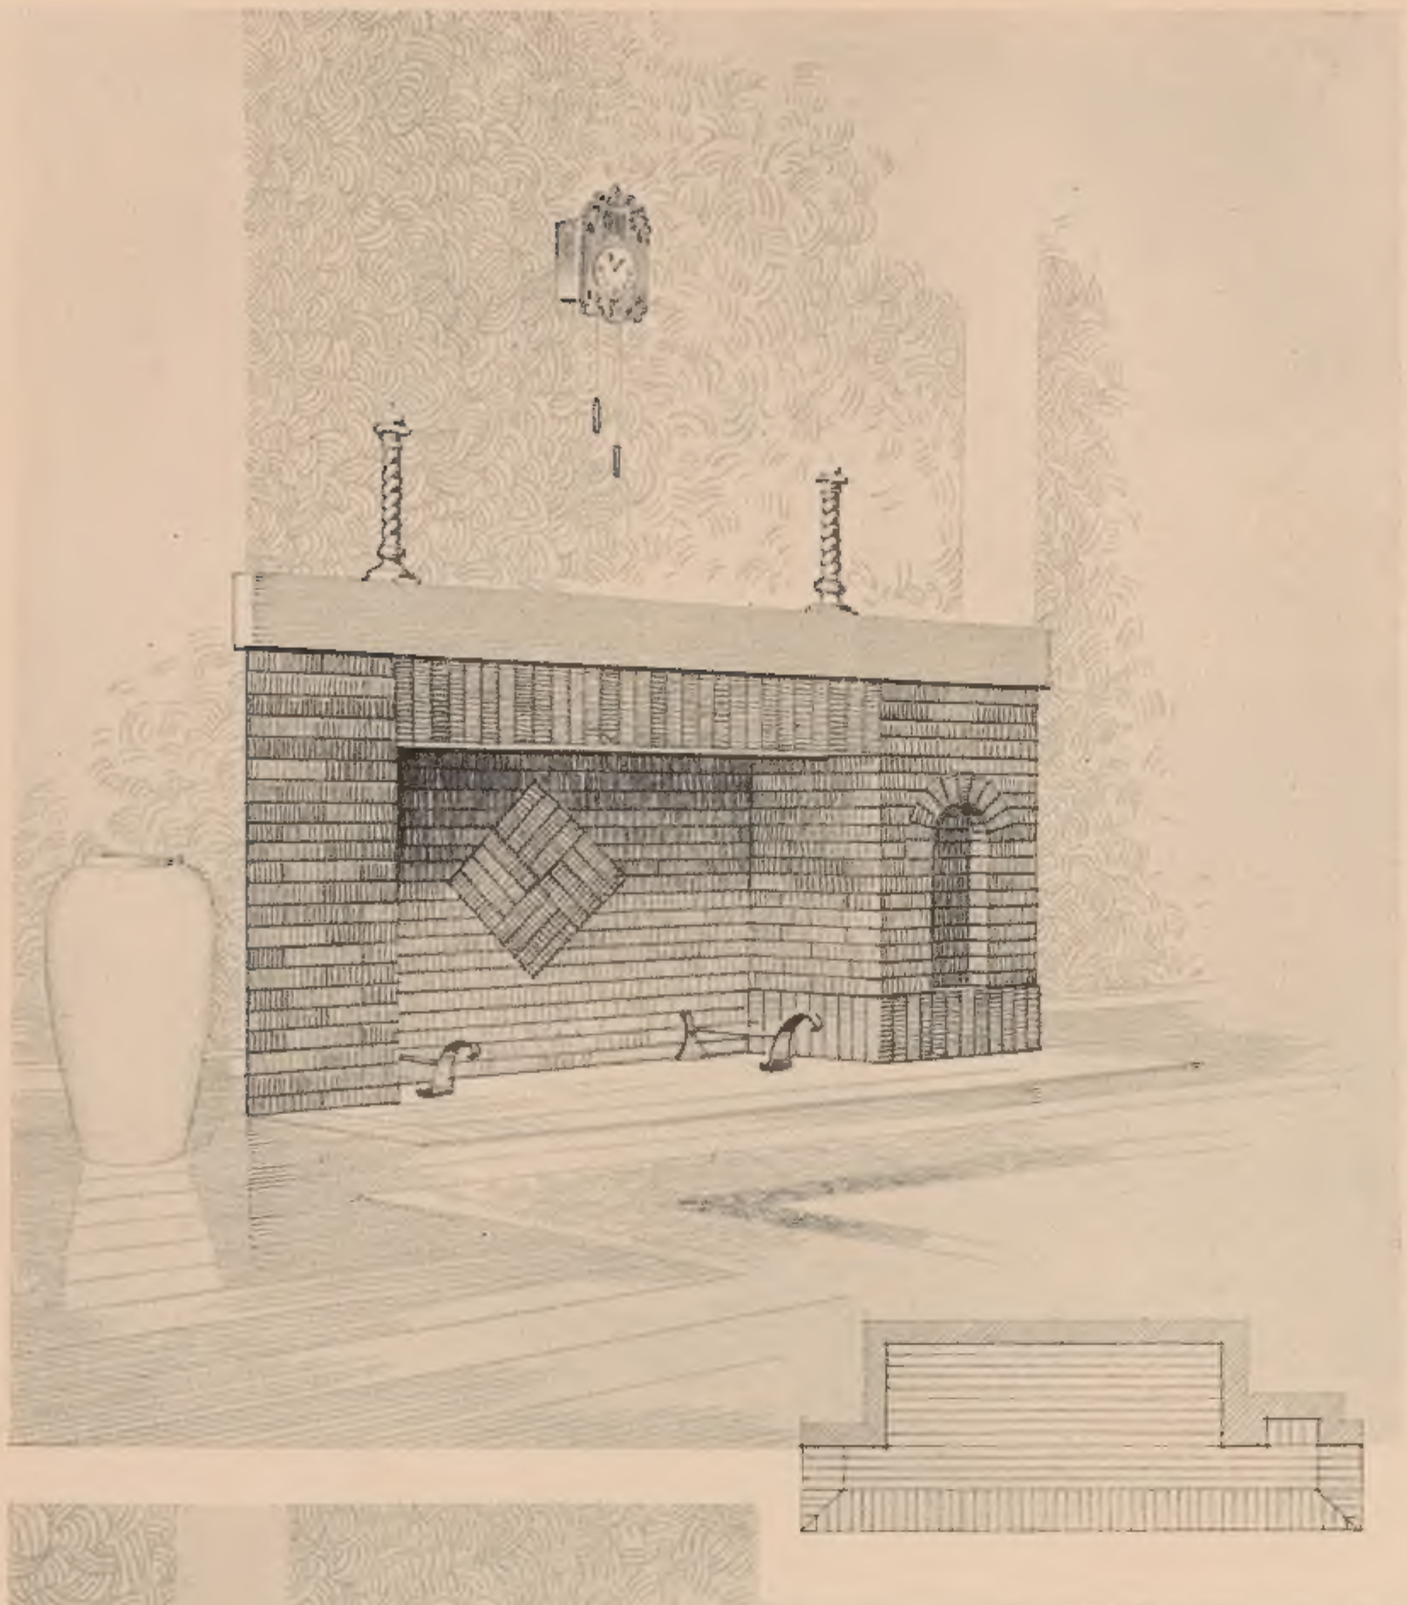

FIREPLACE DESIGN No. 8

DIMENSIONS:

WIDTH OVERALL	6' 11⅝"
WIDTH OF OPENING	4' 1⅜"
HEIGHT TO SHELF	3' 0"
HEIGHT OF OPENING	2' 5¼"

QUANTITIES OF WUNDERLICH BRICKETTES REQUIRED TO VENEER FIREPLACE:

FRONT	180
FIREPLACE OPENING	170
HEARTH	180

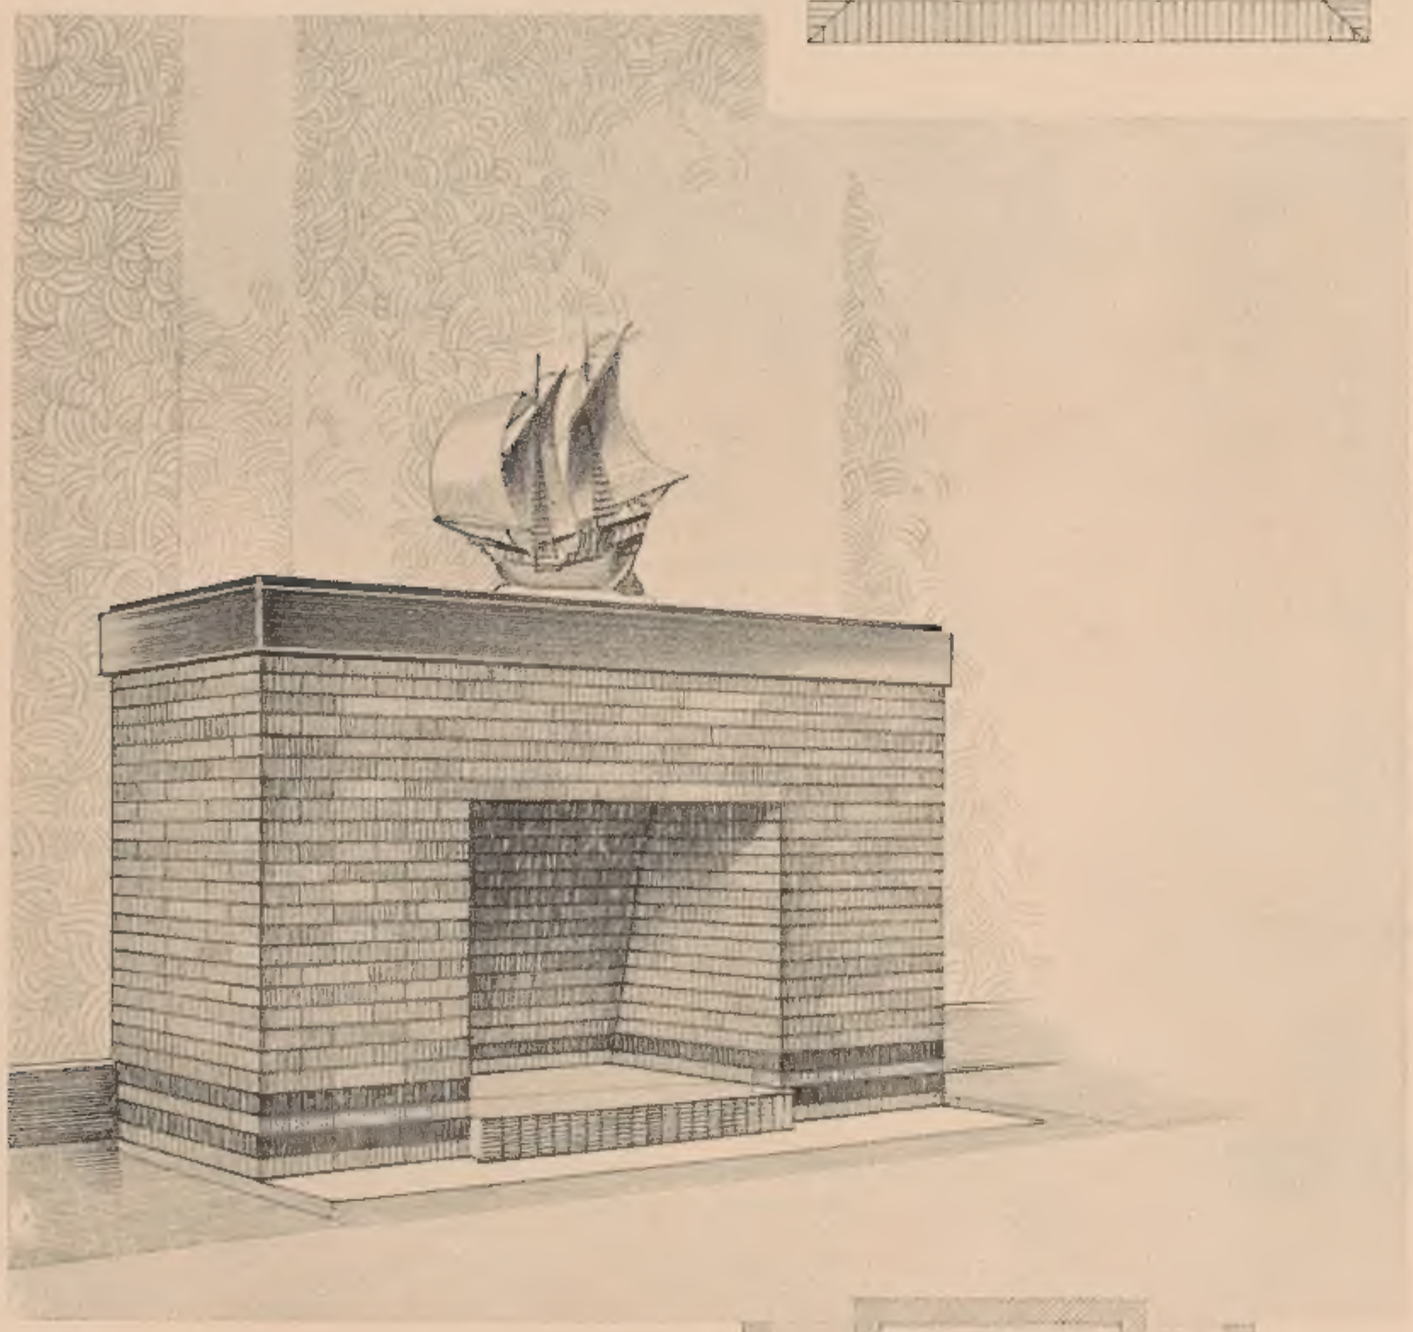

FIREPLACE DESIGN No. 9

DIMENSIONS:

WIDTH OVERALL	6' 4⅜"
WIDTH OF OPENING	2' 11¾"
HEIGHT TO SHELF	3' 5"
HEIGHT OF OPENING	2' 2"
PROJECTION FROM WALL	1' 5"

QUANTITIES OF WUNDERLICH BRICKETTES REQUIRED TO VENEER FIREPLACE:

FRONT AND SIDES	170 LIGHT	22 DARK
FIREPLACE OPENING	160 "	10 "
HEARTH	110 "	

NOTE.—FOR LINING FIREPLACE OPENINGS AND HEARTHS EXPOSED TO FLAMES SPECIFY FIRECLAY BRICKETTES WHEN ORDERING.

WUNDERLICH
BRICKETTE FIREPLACES

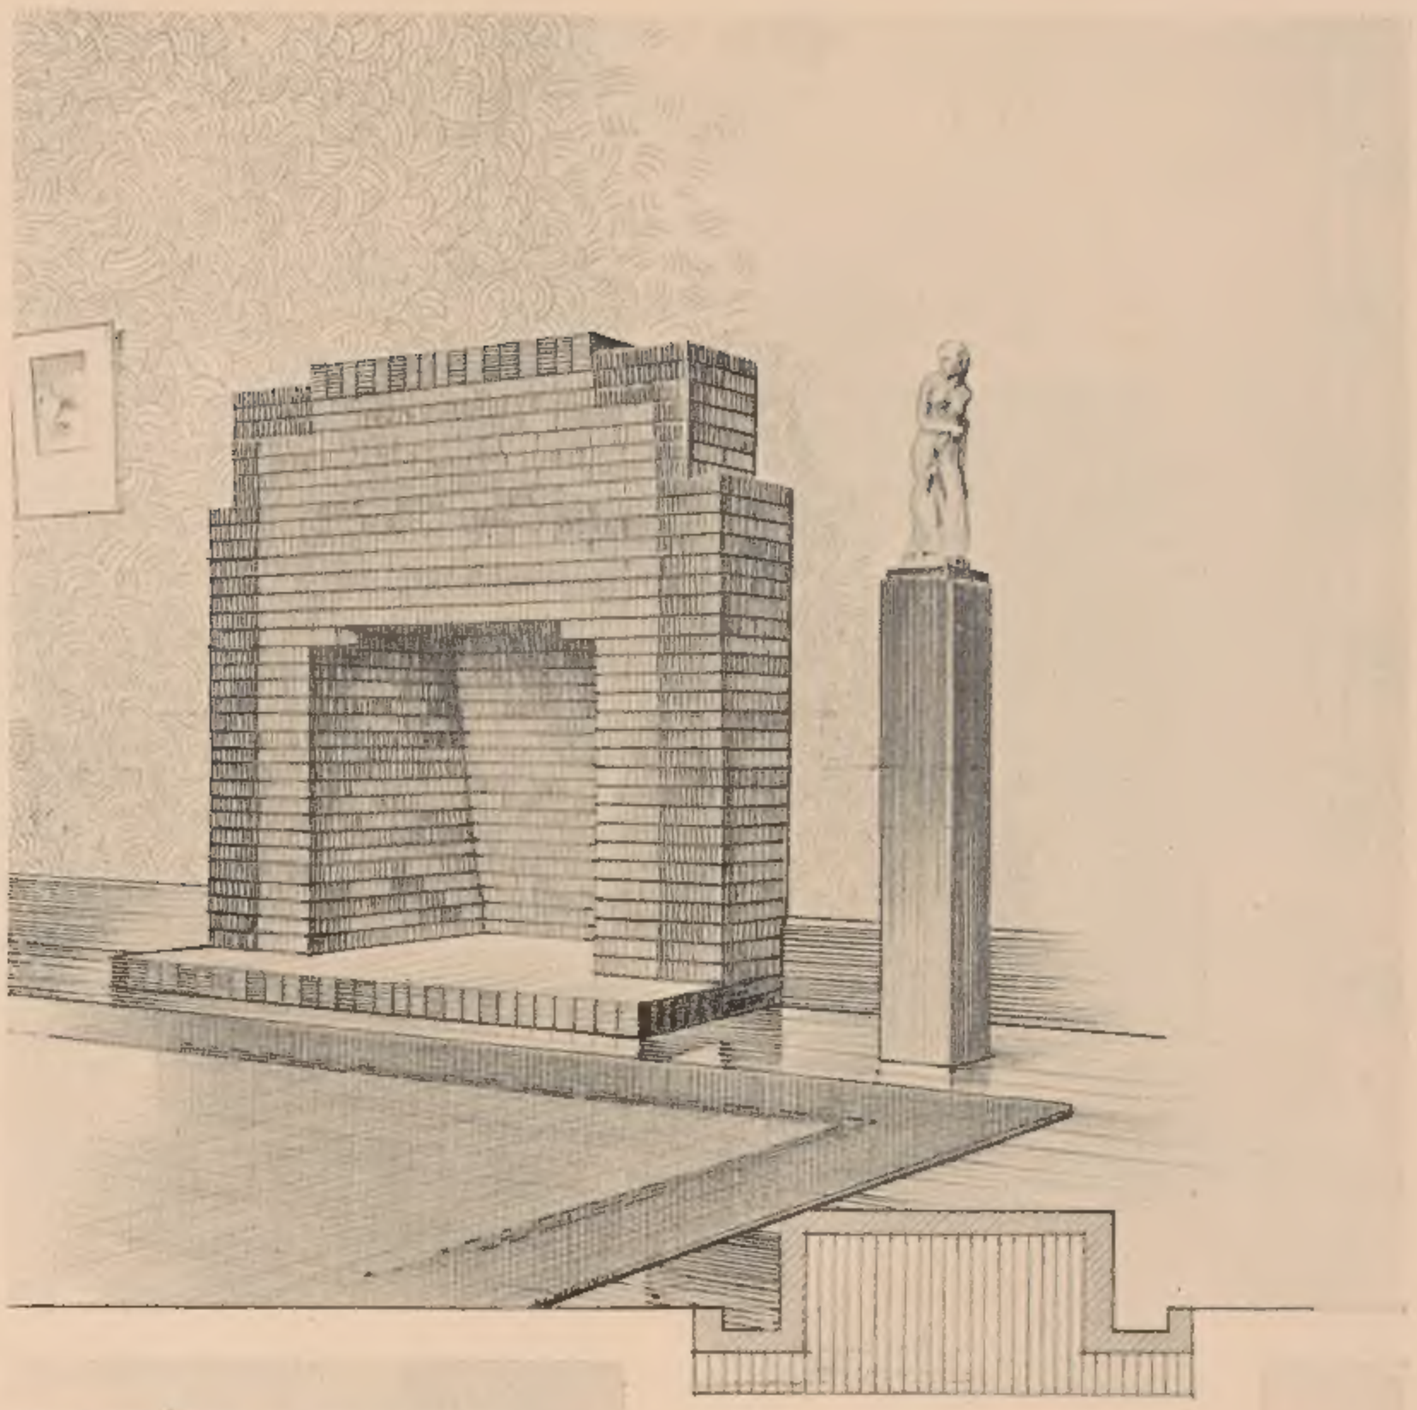

FIREPLACE DESIGN No. 10

DIMENSIONS:

WIDTH OVERALL	5' 2⅝"
WIDTH OF OPENING	2' 11⅜"
HEIGHT OVERALL	4' 7½"
HEIGHT OF OPENING	2' 7"
PROJECTION FROM WALL	7"

QUANTITIES OF WUNDERLICH BRICKETTES REQUIRED TO VENEER FIREPLACE:

FRONT AND SIDES	160 LIGHT	160 DARK
FIREPLACE OPENING	200	
HEARTH	105	

FIREPLACE DESIGN No. 11

(For "Kosi" or "Esse" Style Slow Combustion Stoves)

DIMENSIONS:

WIDTH OVERALL	4' 1"
HEIGHT OVERALL	4' 1"

QUANTITIES OF WUNDERLICH BRICKETTES REQUIRED TO VENEER FIREPLACE:

Front	120

NOTE.—FOR LINING FIREPLACE OPENINGS AND HEARTHS EXPOSED TO FLAMES SPECIFY FIRECLAY BRICKETTES WHEN ORDERING.

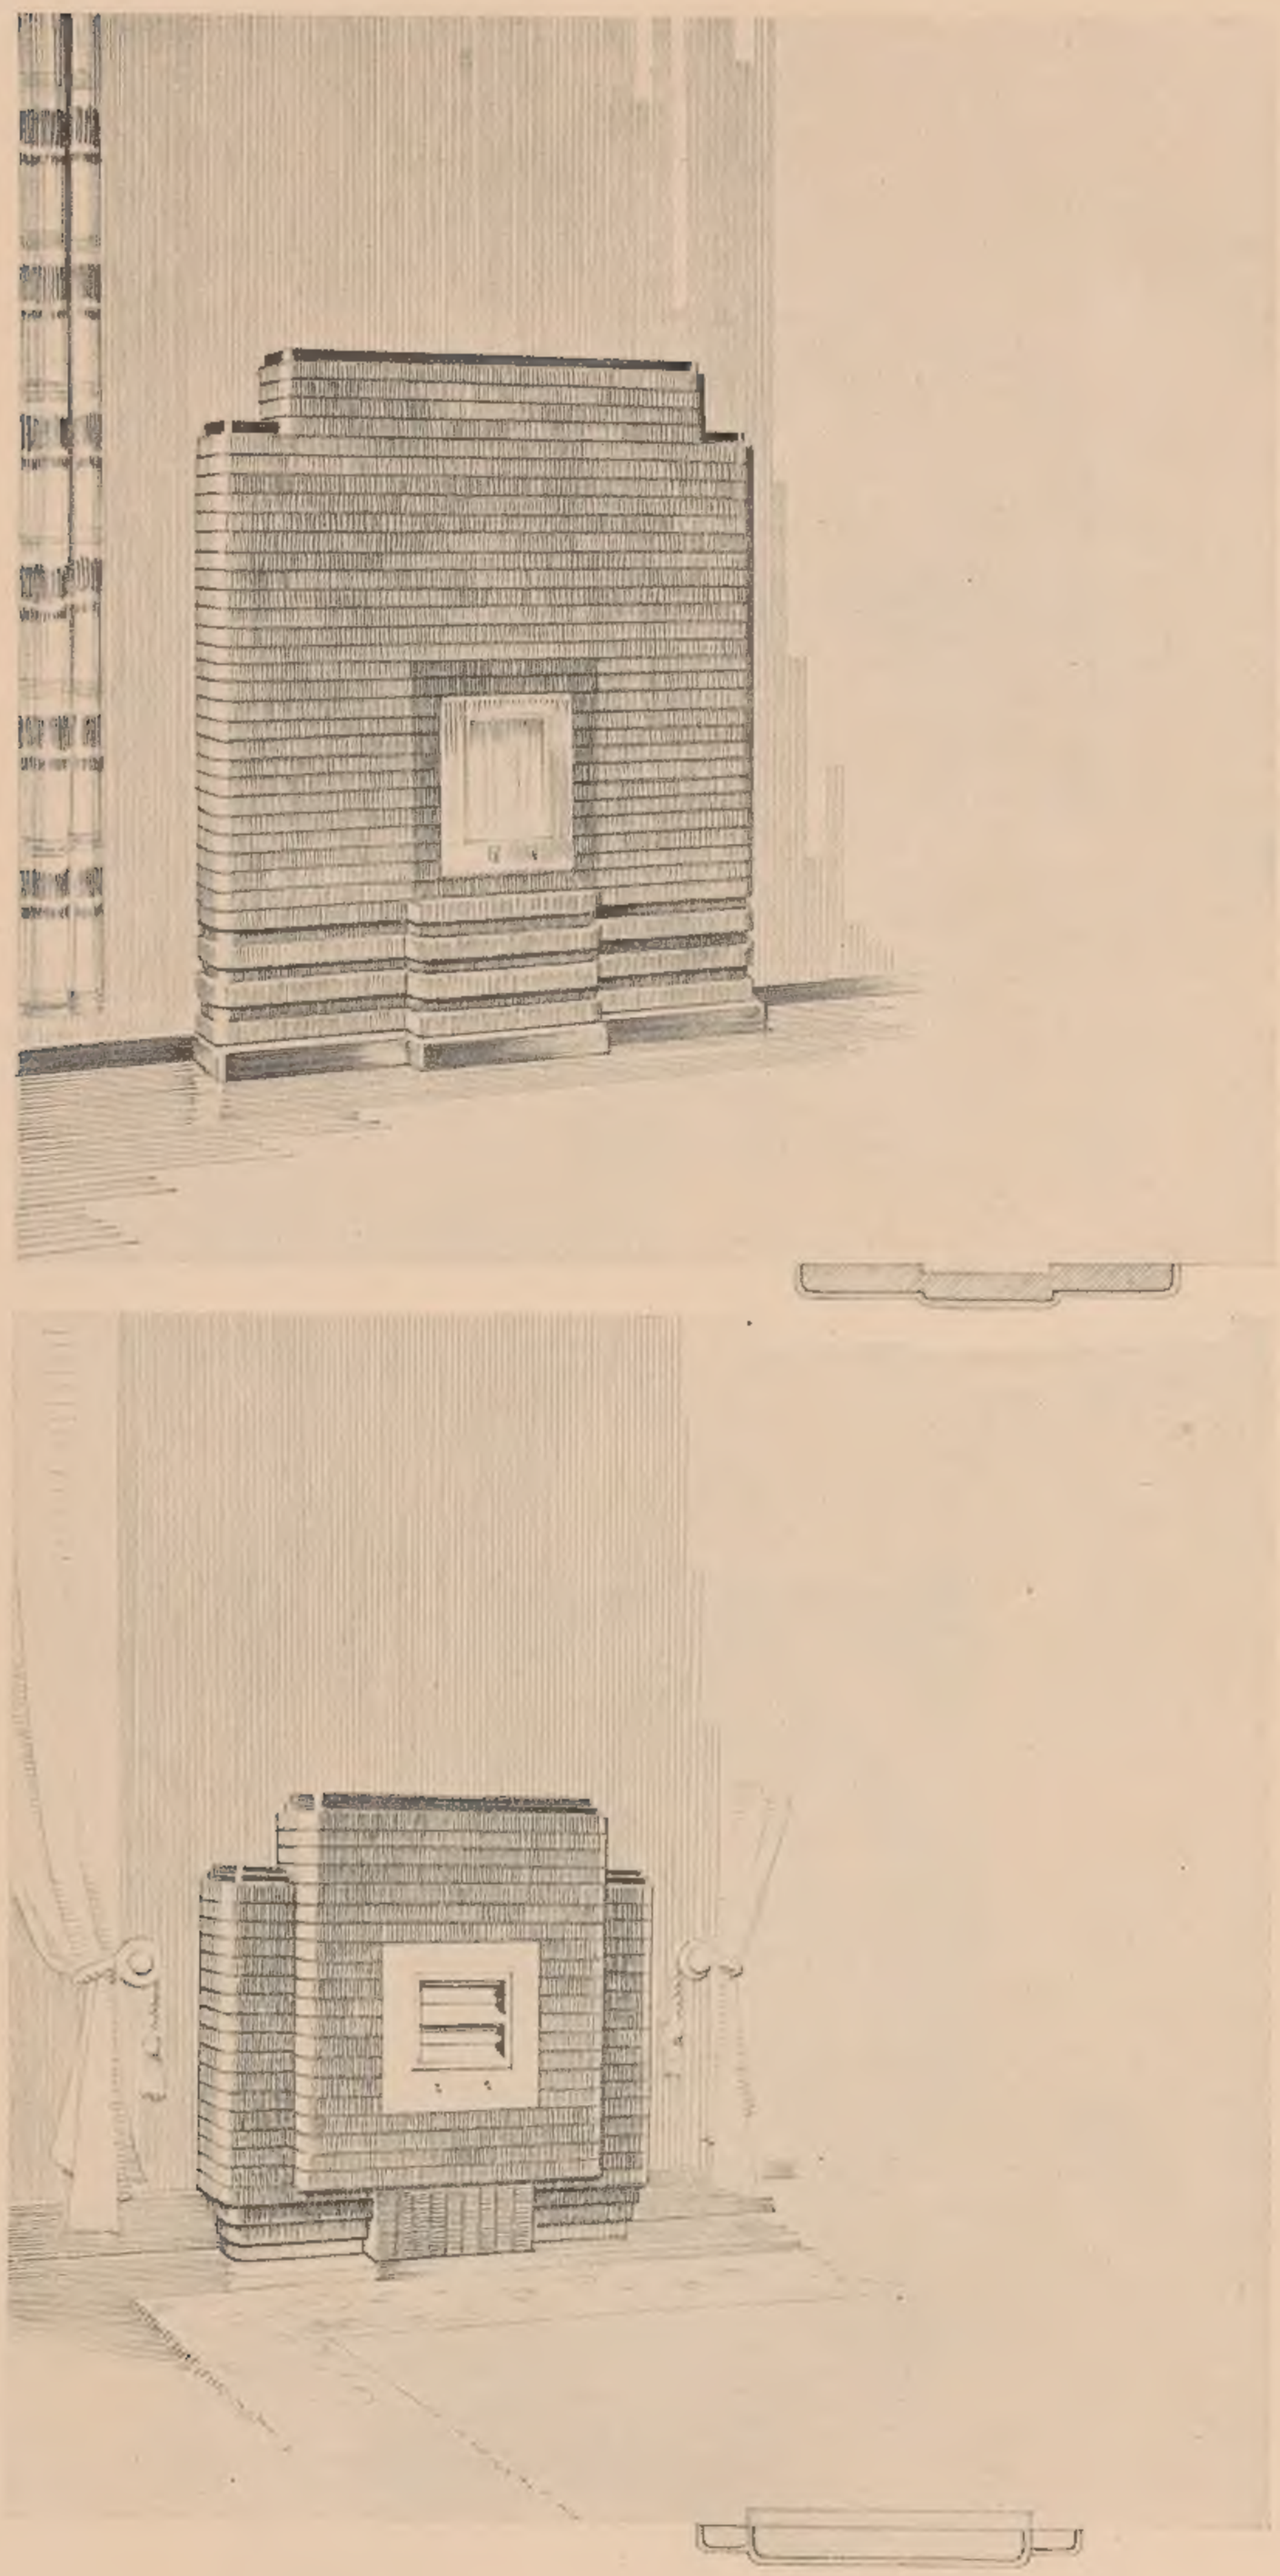

FIREPLACE DESIGN No. 12

(For Gas or Electric Fires)

DIMENSIONS:

WIDTH OVERALL	3' 6"
HEIGHT OVERALL	4' 10½"
PROJECTION FROM WALL	3½"

QUANTITIES OF WUNDERLICH BRICKETTES REQUIRED TO VENEER FIREPLACE:

FRONT AND SIDES

DARK	36	DARK BULLNOSE	12
LIGHT	125	LIGHT "	74

FIREPLACE DESIGN No. 13

(For Gas or Electric Fires)

DIMENSIONS:

WIDTH OVERALL	3' 6"
WIDTH OF CENTRE BAY	2' 3⅝"
HEIGHT OVERALL	3' 3"
HEIGHT OF SIDE PIERS	2' 8½"
PROJECTION FROM WALL	3½"

QUANTITIES OF WUNDERLICH BRICKETTES REQUIRED TO VENEER FIREPLACE:

FACE ..... 80 and 80 BULLNOSE

WUNDERLICH

BRICKETTE FIREPLACES

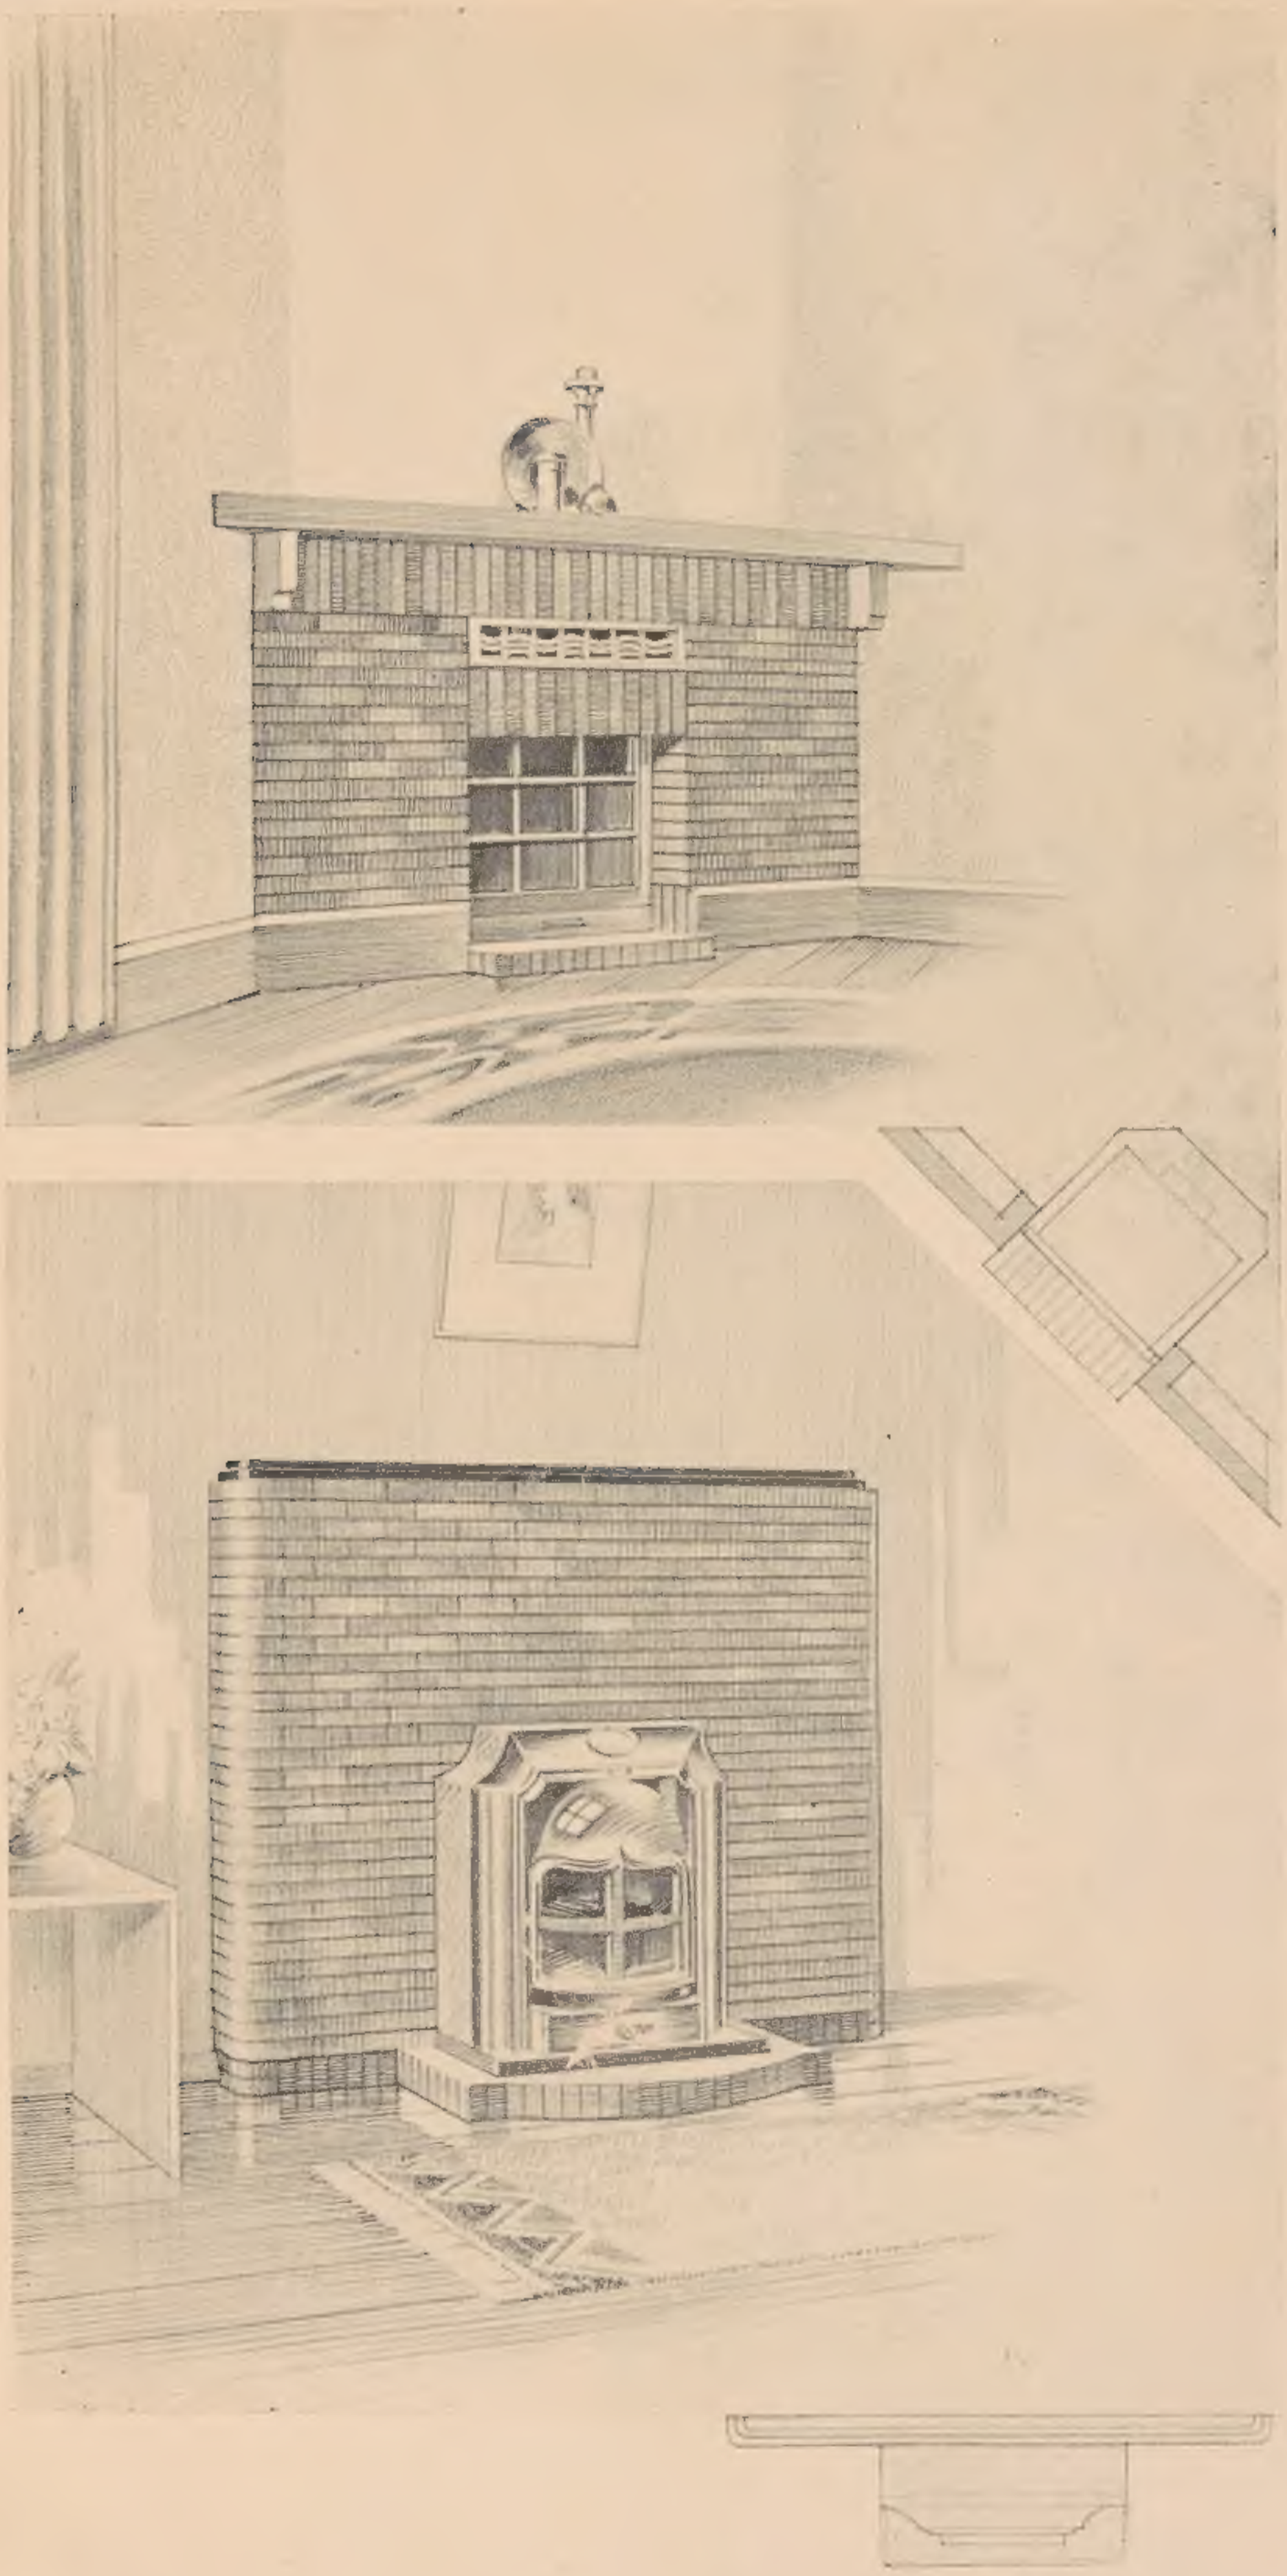

FIREPLACE DESIGN No. 14

(For "Wonder-heat" Style Air Conditioning Stoves)

DIMENSIONS:

WIDTH OVERALL	5' 2⅝"
WIDTH OF OPENING	1' 9⅜"
HEIGHT UP TO SHELF	3' 3"
HEIGHT OF OPENING	1' 9½"

QUANTITIES OF WUNDERLICH BRICKETTES REQUIRED TO VENEER FIREPLACE:

FRONT	190
HEARTH	13

FIREPLACE DESIGN No. 15

(For "Kosi" or "Esse" Style Slow Combustion Stoves)

DIMENSIONS:

WIDTH OVERALL	5' 3"
HEIGHT OVERALL	4' 4"
PROJECTION FROM WALL	3½"

QUANTITIES OF WUNDERLICH BRICKETTES REQUIRED TO VENEER FIREPLACE:

FRONT AND SIDES	LIGHT	200	LIGHT BULLNOSE	60
	DARK	14	DARK ,,	4
HEARTH	DARK	65		

WUNDERLICH

BRICKETTE FIREPLACES

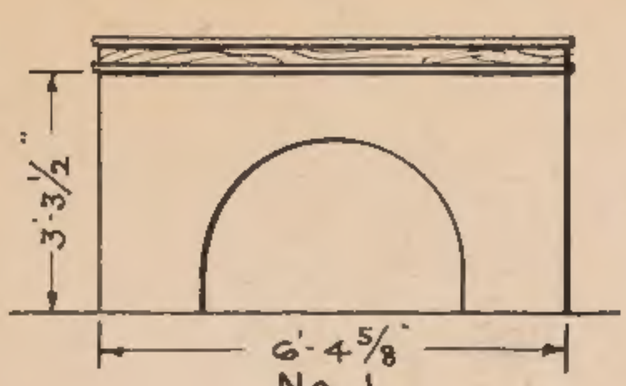

No. 1.

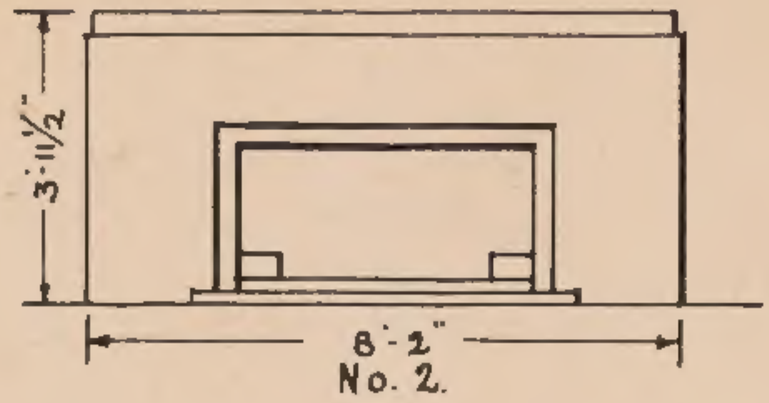

No. 2.

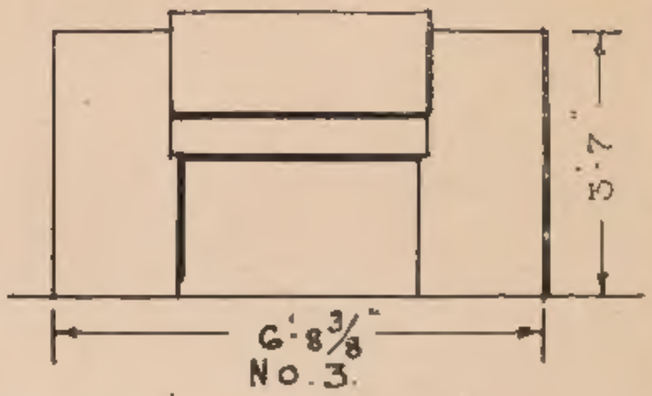

No. 3.

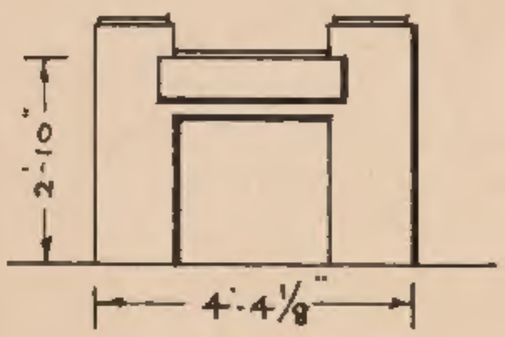

No. 4.

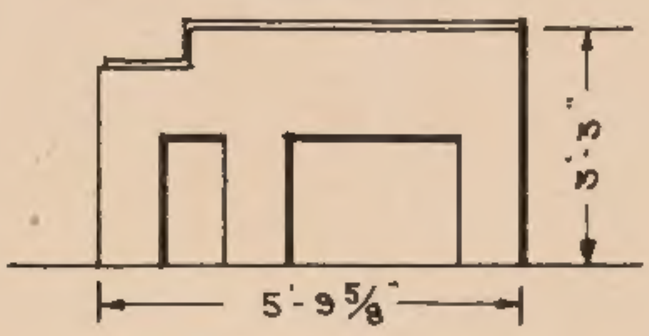

No. 5.

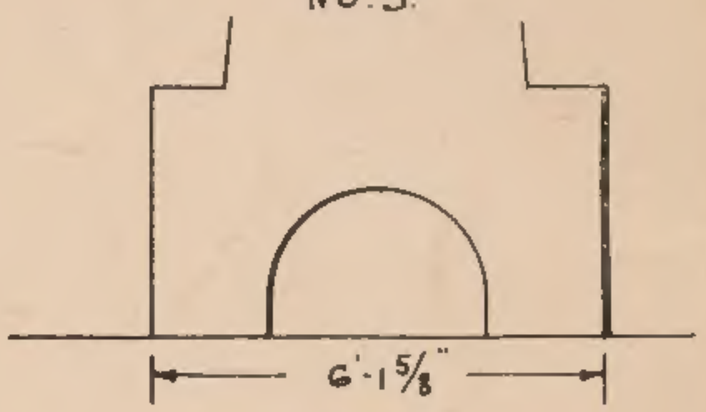

No. 6

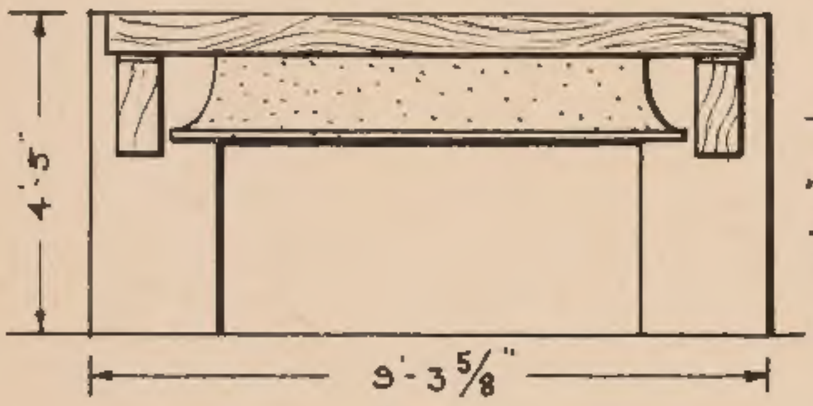

No. 7

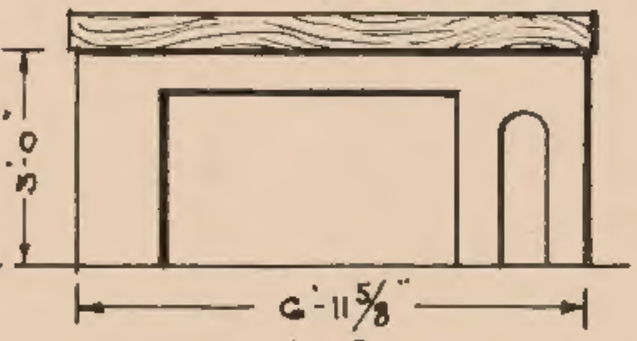

No. 8.

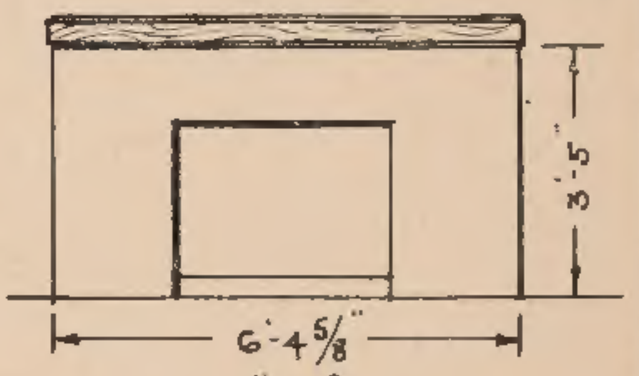

No. 9.

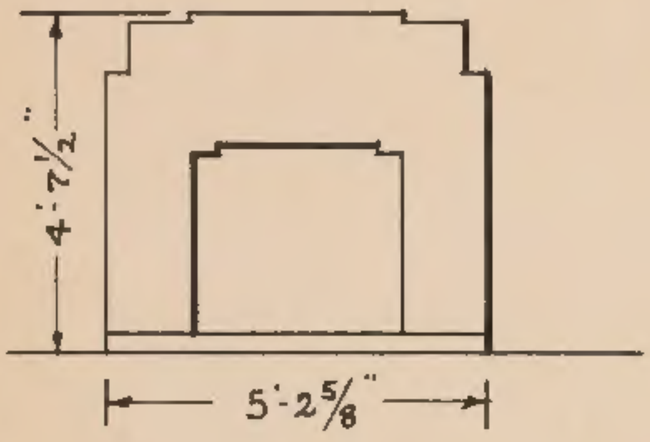

No. 10

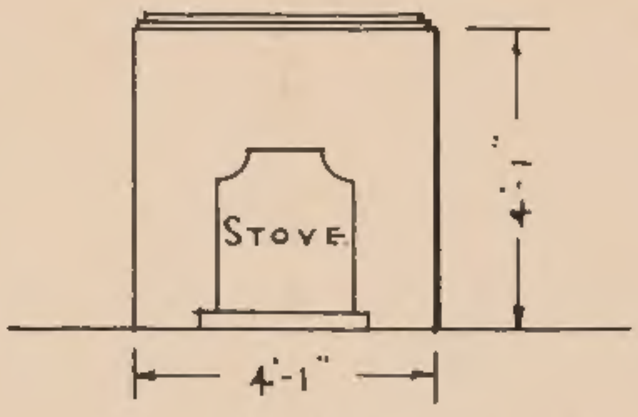

No. 11.

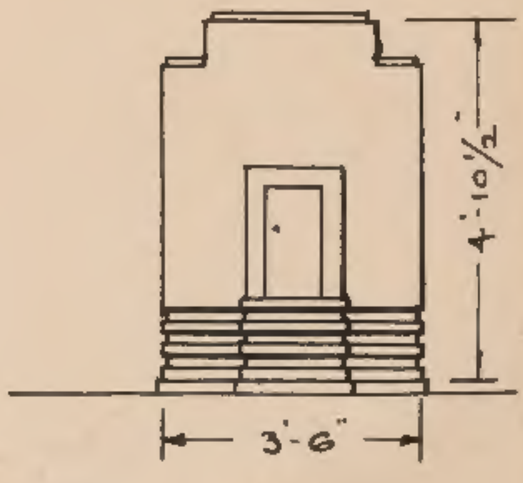

No. 12.

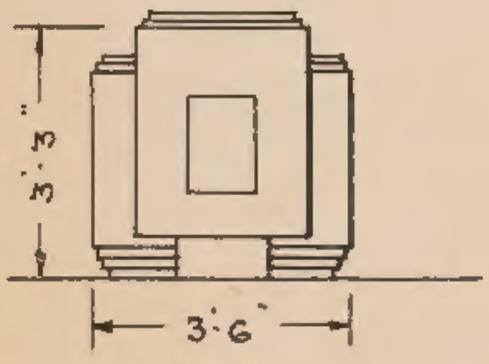

No. 13.

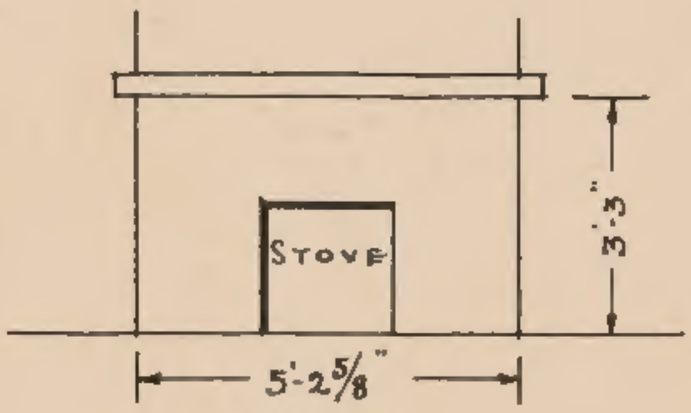

No. 14.

No. 15.

SCALE ¼" = 1 Foot	SERVICE SHEET No. 5095 Elevations of BRICKETTE FIREPLACES	WUNDERLICH LTD. Manufacturers

White & Bull, 485 Elizabeth Street, Sydney

N. S. W. PRICE LIST

WUNDERLICH
WIRE CUT TERRA COTTA
BRICKETTES

WUNDERLICH WIRE CUT TERRA COTTA BRICKETTES:
Size 6½x1¼x3 and Bullnose Brickettes in Terra Cotta Clay or Fireclay.
PRICE: £9/-/- per 1,000 delivered free in Metropolitan Area, or F.O.R. or F.O.B. (unpacked) Sydney. Packing (if required) is extra.
For deliveries outside the Metropolitan Area, Cartage is charged at Master Carriers' Rates.

BRICKETTE FIREPLACES:
Lump sum prices for the supply of the Brickettes required to veneer the fireplaces illustrated in our Catalogue "Colourful Fireplaces of Wunderlich Wire Cut Terra Cotta Brickettes" are as follows:

FIREPLACE DESIGN No. 1	£6	6	0
" " " 2	5	16	8
" " " 3	5	1	2
" " " 4	3	7	2
" " " 5	4	14	10
" " " 6	3	15	7
" " " 7	7	12	1
" " " 8	4	15	5
" " " 9	4	5	0
" " " 10	5	12	6
" " " 11	1	1	7
" " " 12	2	4	6
" " " 13	1	8	10
" " " 14	1	16	6
" " " 15	3	1	9

WUNDERLICH LIMITED
SHOWROOMS - - - - - - - - Crown and Cleveland Streets, REDFERN
POSTAL ADDRESS: Box 474AA, G.P.O., Sydney. 'PHONE: M 4621

ALL PRICES SUBJECT TO ALTERATION WITHOUT NOTICE

T19—1.2.1938